PUBLIC MEETING MAP

PROJECT R-3410

JOHNSTON COUNTY

PROPOSED WIDENING OF NC 42
FROM NC 50 TO US 70 BUSINESS

MAY 2018 ROLL 2 OF 7

DESIGN DATA

FUNCTIONAL CLASSIFICATION = MINOR ARTERIAL
DESIGN SPEED = 60 MPH
MAX. SUPERELEV. = 0.06

NOTES: FULL CONTROLL OF ACCESS – "FULL CONTROL OF ACCESS IS DEFINED AS A CONNECTION TO A FACILITY PROVIDED ONLY VIA RAMPS AT INTERCHANGES. ALL CROSS-STREETS ARE GRADE-SEPERATED. NO PRIVATE DRIVEWAY CONNECTIONS ALLOWED.

PARTIAL CONTROL OF ACCESS – "PARTIAL CONTROL OF ACCESS IS DEFINED AS ONE ACCESS POINT PER PARCEL FOR PROPERTIES WITH LARGE ROAD FRONTAGES (FOR EXAMPLE, 3000 FEET OR MORE). AN ADDITIONAL ACCES POINT MAY BE CONSIDERED FOR PROPERTIES THAT HAVE ACCESS, SUCH AS VIA SIDE ROAD. ACCESS TO MAINLINE MAY BE ELIMINATED.

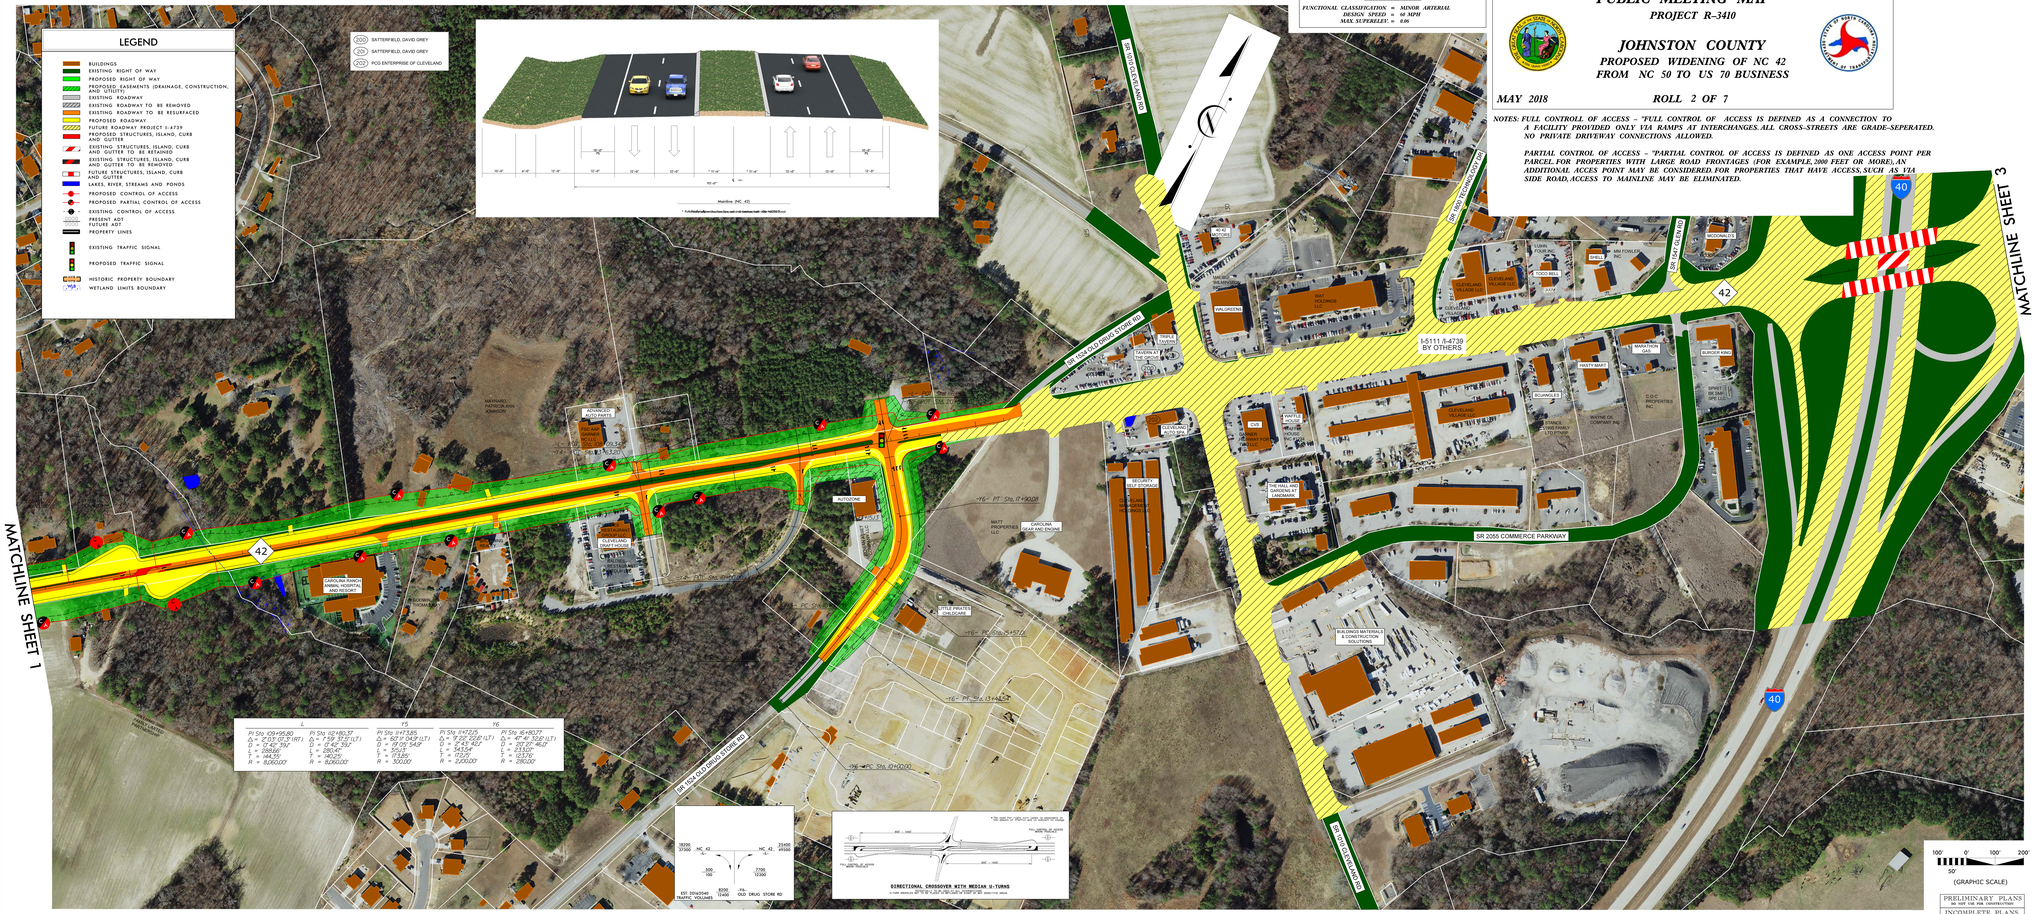
LEGEND
BUILDINGS
EXISTING RIGHT OF WAY
PROPOSED RIGHT OF WAY
PROPOSED EASEMENTS (DRAINAGE, CONSTRUCTION, AND UTILITY)
EXISTING ROADWAY
EXISTING ROADWAY TO BE REMOVED
EXISTING ROADWAY TO BE RESURFACED
PROPOSED ROADWAY
FUTURE ROADWAY PROJECT I-4739
PROPOSED STRUCTURES, ISLAND, CURB AND GUTTER
EXISTING STRUCTURES, ISLAND, CURB AND GUTTER TO BE RETAINED
EXISTING STRUCTURES, ISLAND, CURB AND GUTTER TO BE REMOVED
FUTURE STRUCTURES, ISLAND, CURB AND GUTTER
LAKES, RIVER, STREAMS AND PONDS
PROPOSED CONTROL OF ACCESS
PROPOSED PARTIAL CONTROL OF ACCESS
EXISTING CONTROL OF ACCESS
PRESENT ADT
FUTURE ADT
PROPERTY LINES
EXISTING TRAFFIC SIGNAL
PROPOSED TRAFFIC SIGNAL
HISTORIC PROPERTY BOUNDARY
WETLAND LIMITS BOUNDARY
BATTERFIELD, DAVID GREY
BATTERFIELD, DAVID GREY
PCG ENTERPRISE OF CLEVELAND
MATCHLINE SHEET 1
MATCHLINE SHEET 3
SR 1504 OLD DRUG STORE RD
SR 1504 OLD DRUG STORE RD
SR 2056 COMMERCE PARKWAY
SR 1504 OLD DRUG STORE RD
SR 1504 OLD DRUG STORE RD
SR 1504 OLD DRUG STORE RD
42
40
I-5111 /I-4739 BY OTHERS
CAROLINA RANCH ANIMAL HOSPITAL AND KENNEL
CLEVELAND CRAFT HOUSE
AUTOZONE
CAROLINA GEAR AND ENGINE
STEELE PIANTES CHILDCARE
CLEVELAND BUILDING SUPPLY
CLEVELAND FEED & SUPPLY
CLEVELAND FURNITURE
CLEVELAND BUSINESS CENTER
CLEVELAND FURNITURE
BUILDINGS MATERIALS & CONSTRUCTION SOLUTIONS
SR 1504 OLD DRUG STORE RD
SR 1504 OLD DRUG STORE RD
SR 1504 OLD DRUG STORE RD