PUBLIC INFORMATION MAP

TIP PROJECT R-4463A – WBS 35601.1.R2

CRAVEN COUNTY

NC 43 CONNECTOR FROM US 17 BUSINESS (DR. MARTIN LUTHER KING JR. BLVD) TO SOUTH OF US 70 /US 17 ON NEW LOCATION

SHEET 2 OF 3

November 2025

1	WILLIAM S. et ux
2	LINDA D. SUTTON, et al
70	TAD & ANDREA MCCONNELL
71	BELART & SANDRA LAROCHELLE

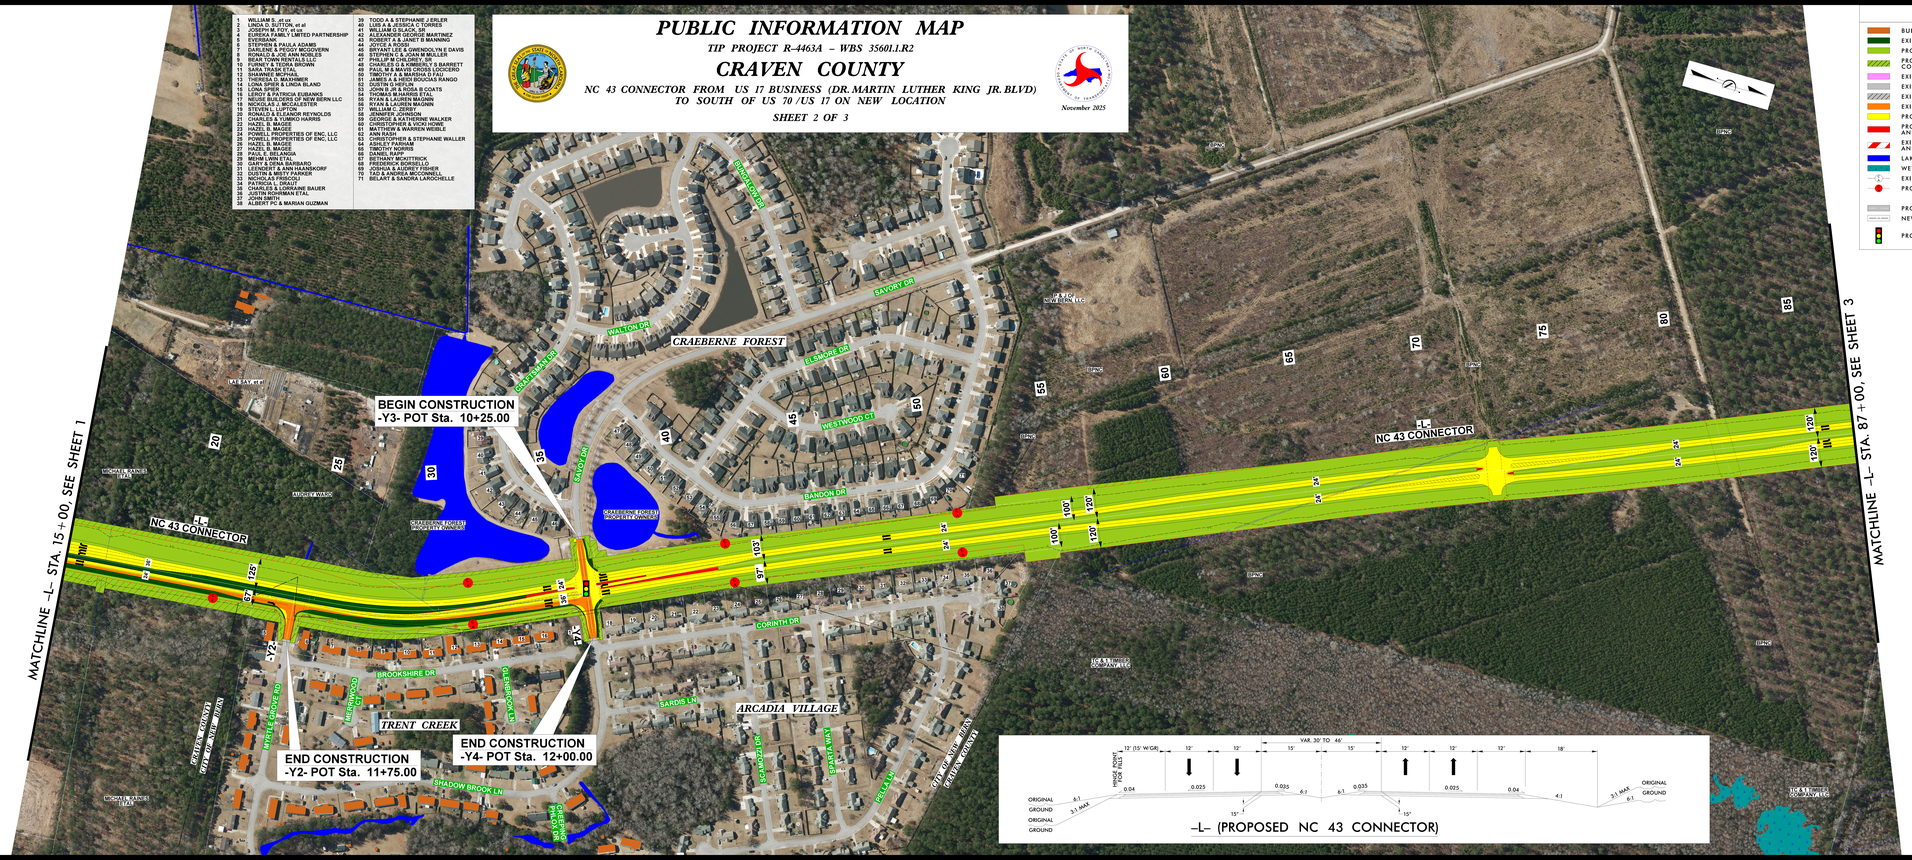
BEGIN CONSTRUCTION
-Y3- POT Sta. 10+25.00
END CONSTRUCTION
-Y2- POT Sta. 11+75.00
END CONSTRUCTION
-Y4- POT Sta. 12+00.00
-L-
NC 43 CONNECTOR
MATCHLINE -L- STA. 15+00, SEE SHEET 1
MATCHLINE -L- STA. 87+00, SEE SHEET 3
CRAEBERNE FOREST
TRENT CREEK
ARCADIA VILLAGE
CRAEBERNE DR
WALTON DR
SAVORY DR
E SHORE DR
WESTWOOD CT
BANDON DR
CORINTH DR
BROOKSHIRE DR
SARDIS LN
SHADOW BROOK LN
MYRTLE GROVE RD
GLENBROOK LN
CRAEBERNE FOREST PROPERTY OWNERS
CRAEBERNE FOREST PROPERTY OWNERS
U.S. 17 BUSINESS
NORTH CAROLINA
STATE OF NORTH CAROLINA
STATE OF NORTH CAROLINA
STATE OF