DESIGN PUBLIC MEETING MAP
TIP PROJECT R-5706
CABARRUS COUNTY
FROM S.R. 2693 (DAVIDSON-CONCORD RD.) TO U.S. HIGHWAY 29
ROLL 5 OF 5
RECOMMENDED ALTERNATIVE

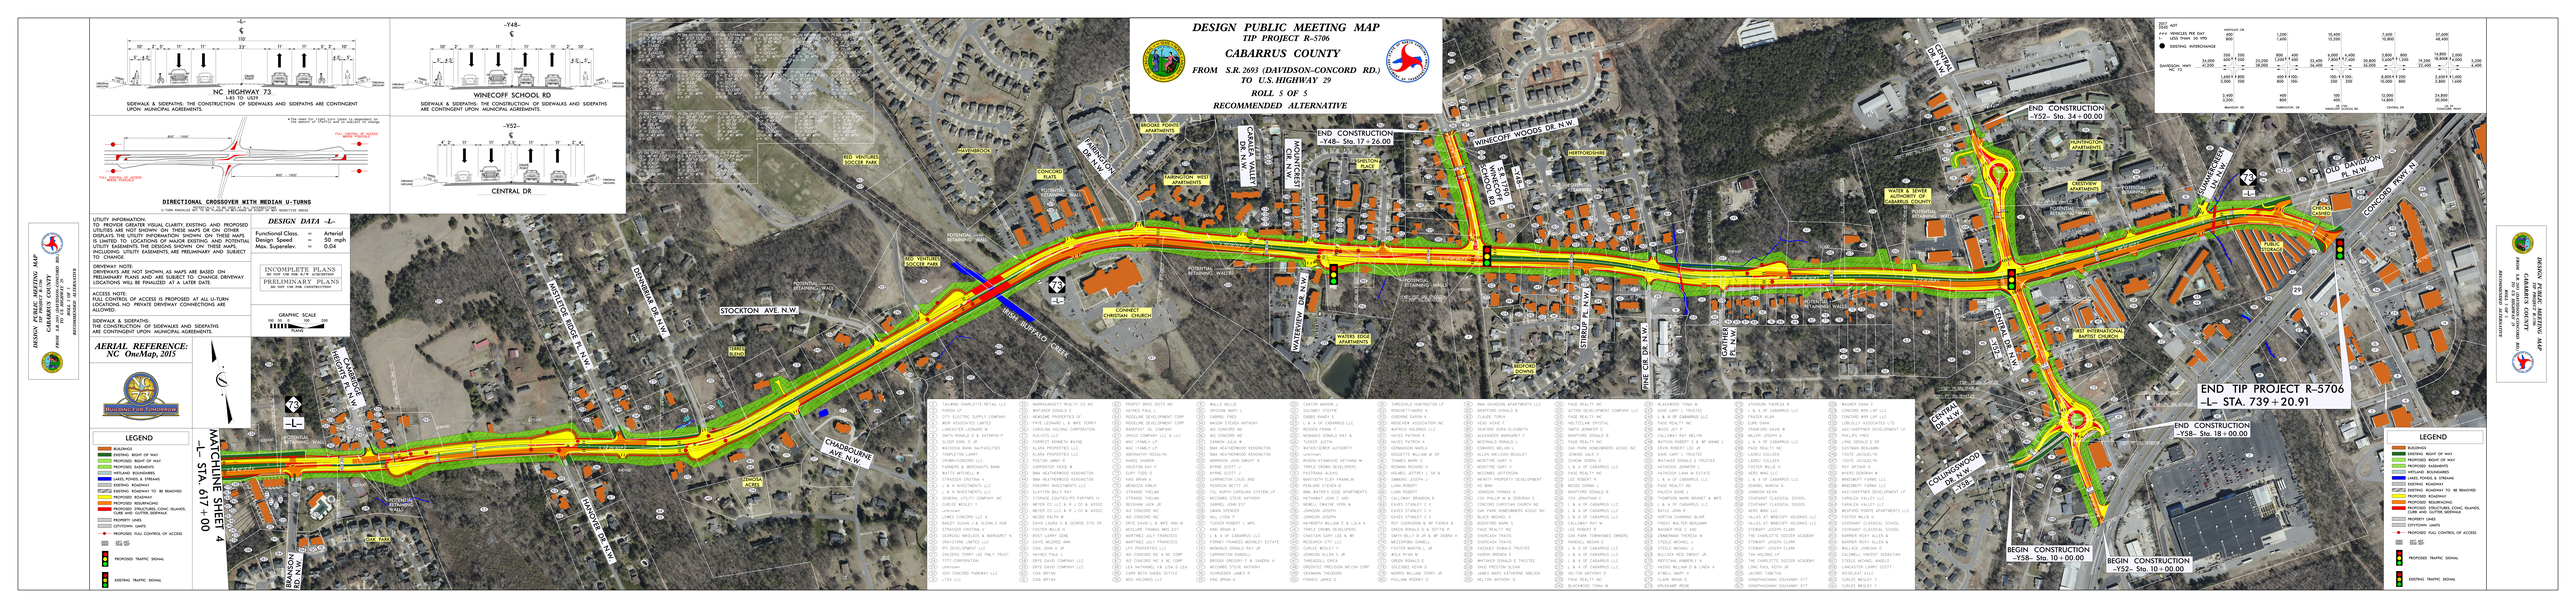
-L-
NC HIGHWAY 73
SIDEWALK & SIDEPATHS: THE CONSTRUCTION OF SIDEWALKS AND SIDEPATHS ARE CONTINGENT UPON MUNICIPAL AGREEMENTS.
-Y48-
WINECOFF SCHOOL RD
SIDEWALK & SIDEPATHS: THE CONSTRUCTION OF SIDEWALKS AND SIDEPATHS ARE CONTINGENT UPON MUNICIPAL AGREEMENTS.
-Y52-
CENTRAL DR
DIRECTIONAL CROSSOVER WITH MEDIAN U-TURNS
DESIGN DATA -L-
Functional Class. = Arterial
Design Speed = 50 mph
Max. Superelev. = 0.04
INCOMPLETE PLANS
DO NOT USE FOR R/W ACQUISITION
PRELIMINARY PLANS
DO NOT USE FOR CONSTRUCTION
UTILITY INFORMATION:
TO PROVIDE GREATER VISUAL CLARITY, EXISTING AND PROPOSED UTILITY LINES ARE SHOWN ONLY WHERE THEY CROSS OR ADJOIN ROADWAYS. THE UTILITY INFORMATION SHOWN ON THESE MAPS IS LIMITED TO LOCATIONS OF MAJOR EXISTING AND POTENTIAL UTILITY EASEMENTS. THE DESIGNS SHOWN ON THESE MAPS, INCLUDING UTILITY EASEMENTS, ARE PRELIMINARY AND SUBJECT TO CHANGE.
DRIVEWAY NOTE:
DRIVEWAYS ARE NOT SHOWN, AS MAPS ARE BASED ON PRELIMINARY PLANS AND ARE SUBJECT TO CHANGE. DRIVEWAY LOCATIONS WILL BE FINALIZED AT A LATER DATE.
ACCESS NOTE:
FULL CONTROL OF ACCESS IS PROPOSED AT ALL U-TURN LOCATIONS. NO PRIVATE DRIVEWAY CONNECTIONS ARE ALLOWED.
SIDEWALK & SIDEPATHS:
THE CONSTRUCTION OF SIDEWALKS AND SIDEPATHS ARE CONTINGENT UPON MUNICIPAL AGREEMENTS.
GRAPHIC SCALE
100 50 0 100 200
SCALE
AERIAL REFERENCE:
NC OneMap, 2015
LEGEND
BUILDINGS
EXISTING RIGHT OF WAY
PROPOSED RIGHT OF WAY
PROPOSED EASEMENTS
WETLAND BOUNDARIES
LAKES, PONDS, & STREAMS
EXISTING ROADWAY
EXISTING ROADWAY TO BE REMOVED
PROPOSED ROADWAY
PROPOSED RELOCATIONS
PROPOSED STRUCTURES, CONC. ISLANDS, CURB AND GUTTER, SIDEWALK
PROPERTY LINES
CITY/COUNTY LIMITS
PROPOSED FULL CONTROL OF ACCESS
PROPOSED TRAFFIC SIGNAL
EXISTING TRAFFIC SIGNAL
MATCHLINE SHEET 4 -L- STA. 617+00
END CONSTRUCTION -Y48- Sta. 17+26.00
END CONSTRUCTION -Y52- Sta. 34+00.00
END CONSTRUCTION -Y58- Sta. 18+00.00
END TIP PROJECT R-5706 -L- STA. 739+20.91
BEGIN CONSTRUCTION -Y58- Sta. 10+00.00
BEGIN CONSTRUCTION -Y52- Sta. 10+00.00
STOCKTON AVE. N.W.
IRISH BUFFALO CREEK
CHADBOURN AVE. N.W.
HANOVER DR. N.W.
BRANSON RD. N.W.
OAK PARK
CONCORD PKWY. N.
OLD DAVIDSON PL. N.W.
CENTRAL DR. N.W.
WINECOFF WOODS DR. N.W.
WINECOFF SCHOOL RD. N.W.
FIRST INTERNATIONAL BAPTIST CHURCH
CONNEC CHRISTIAN CHURCH
WATER & SEWER AUTHORITY OF CABARRUS COUNTY
POTENTIAL RETAINING WALL
POTENTIAL DETAINED POND
RED VENTURES SOCCER PARK
