DESIGN PUBLIC HEARING MAP
PROPOSED RALEIGH UNION STATION – PHASE 1 (P–5500)
AND ASSOCIATED TRACK IMPROVEMENTS

RALEIGH, WAKE COUNTY

TRACK REALIGNMENT, NEW STATION AND TRACKS AND PASSENGER PLATFORM AT BOYLAN WYE, RALEIGH, NC

ROLL 1 OF 2

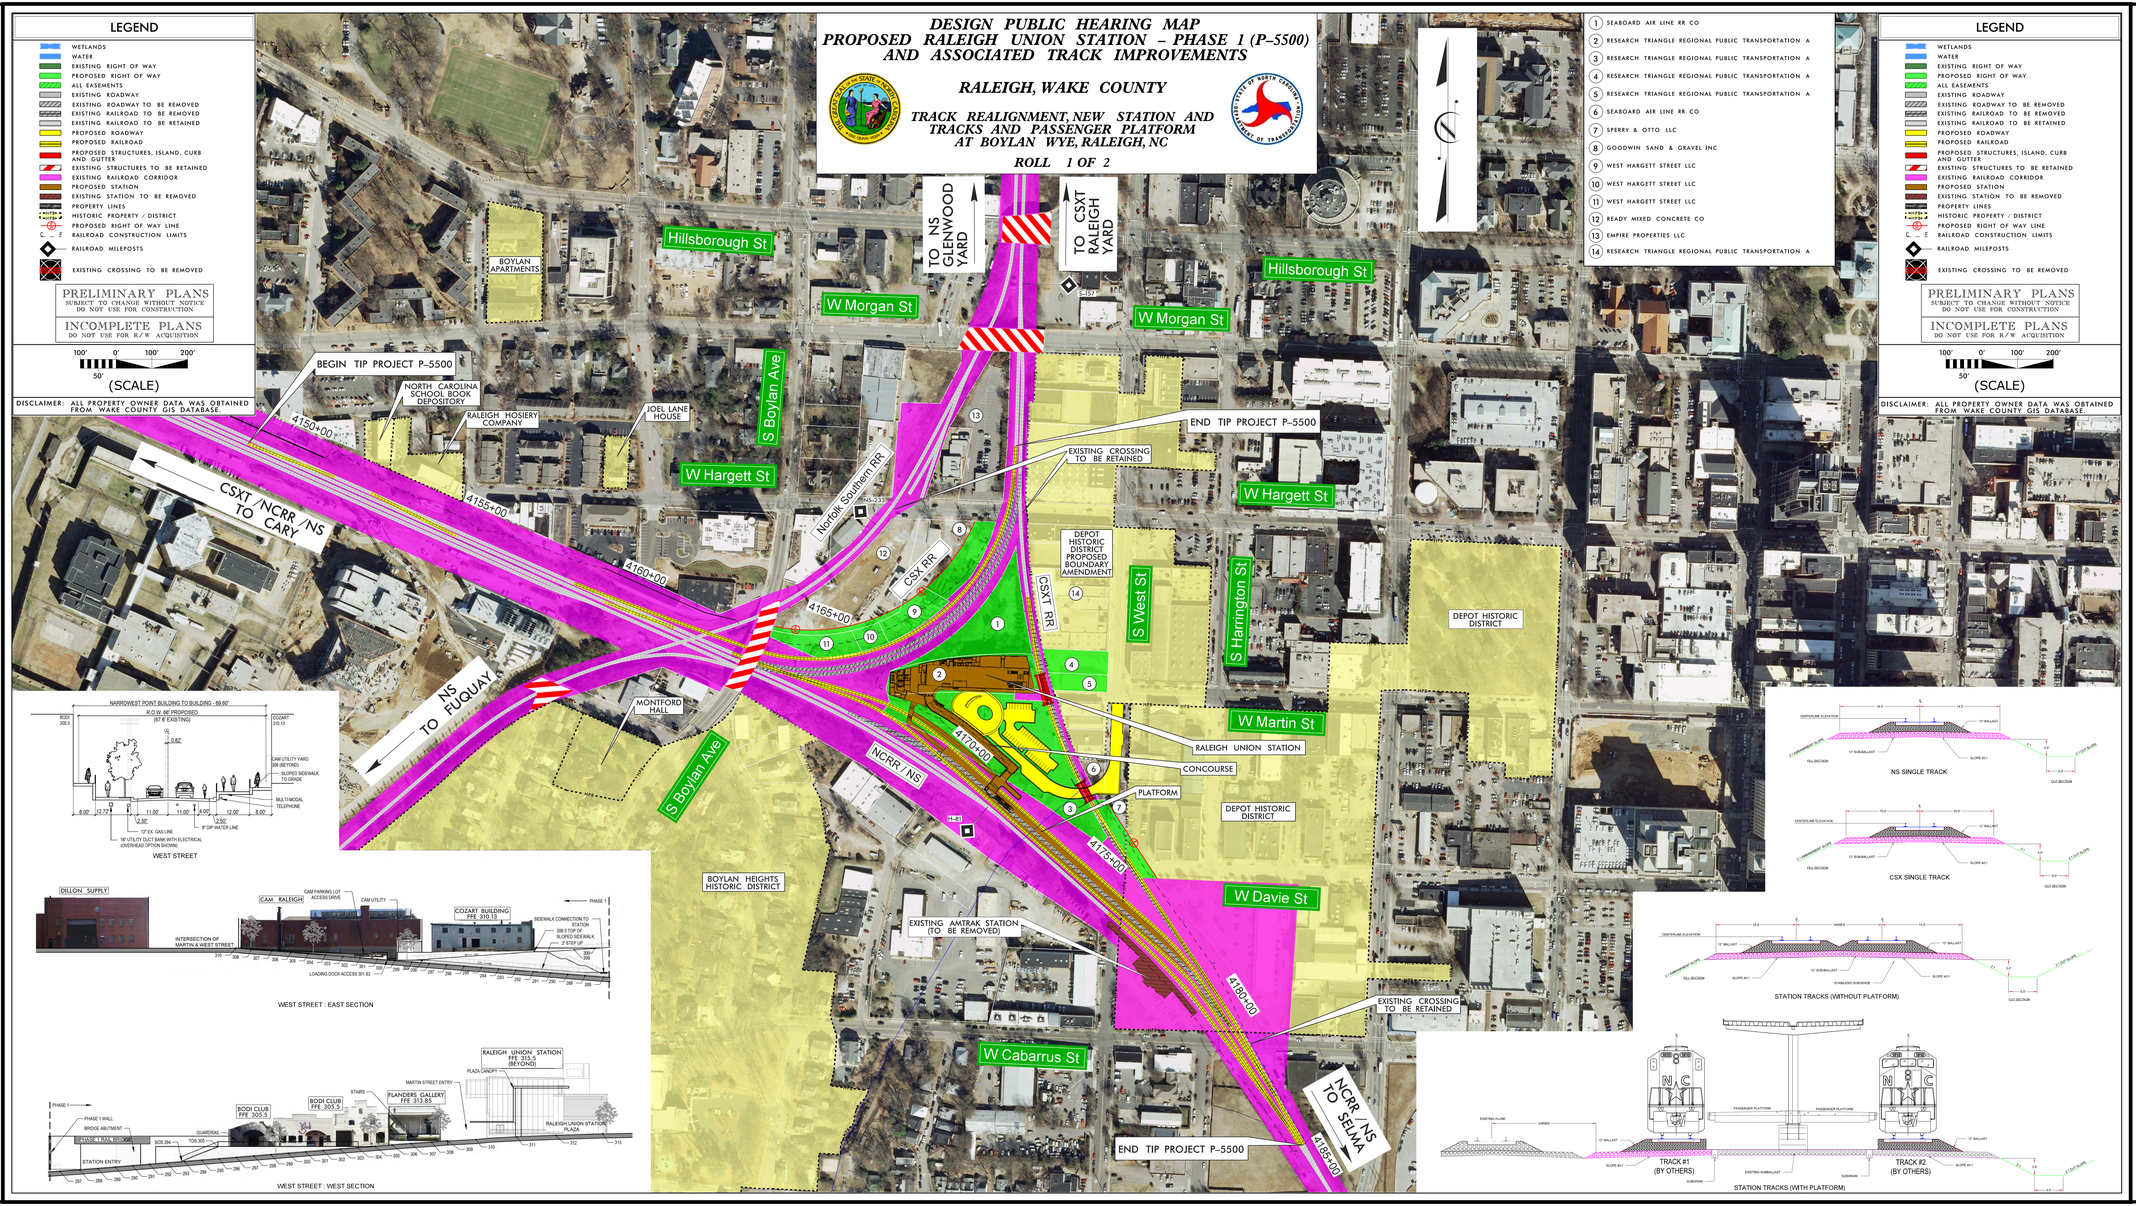

DESIGN PUBLIC HEARING MAP
PROPOSED RALEIGH UNION STATION – PHASE 1 (P-5500)
AND ASSOCIATED TRACK IMPROVEMENTS

RALEIGH, WAKE COUNTY

RALEIGH UNION STATION – EAST RALEIGH
SIDING, TRACK CONSTRUCTION

ROLL 2 OF 2

DESIGN PUBLIC HEARING MAP
PROPOSED RALEIGH UNION STATION – PHASE 1 (P-5500)
AND ASSOCIATED TRACK IMPROVEMENTS

RALEIGH, WAKE COUNTY

RALEIGH UNION STATION – EAST RALEIGH
SIDING, TRACK CONSTRUCTION

ROLL 2 OF 2

DISCLAIMER: ALL PROPERTY OWNER DATA WAS OBTAINED FROM WAKE COUNTY GIS DATABASE

GARNER RD

STATE OF NORTH CAROLINA

GOVERNOR MOREHEAD SCHOOL COLORED DEPARTMENT, HISTORIC DISTRICT

PROPOSED CRASH WALL (APPROX. MIN. CLEARANCE 15')

PROPOSED CONSTRUCTION ACCESS

TYRON RD

BEGIN TIP PROJECT P-5500

EXIST. H-LINE

PROP. SIDING

PROP. H-SIDING

200'

15' (TYP.)

PROPOSED CRASH WALL (APPROX. MIN. CLEARANCE 12')

PROPOSED NS INDUSTRY SIDING TO TI&E IRON AND METAL (BY OTHERS)

STONEMULLINS LLC

EXISTING CROSSING TO BE REMOVED

END TIP PROJECT P-5500

EXISTING CROSSING TO BE RETAINED

YEARGAN RD

TO RALEIGH

TO SELMA

THE NEWS AND OBSERVER PUBLISHING CO

PROGRESS ENERGY CAROLINA INC

MECHANICAL BLVD

TYPICAL SECTION #1
(EXISTING DOUBLE-TRACK TO NEW DOUBLE-TRACK)

TYPICAL SECTION #2
(EXISTING SINGLE-TRACK TO NEW DOUBLE-TRACK)

TYPICAL SECTION #3
(EXISTING SINGLE-TRACK TO NEW SINGLE-TRACK)

LEGEND

- WETLANDS
- WATER
- EXISTING RIGHT OF WAY
- PROPOSED RIGHT OF WAY
- ALL EASEMENTS
- EXISTING ROADWAY
- EXISTING ROADWAY TO BE REMOVED
- EXISTING RAILROAD TO BE REMOVED
- EXISTING RAILROAD TO BE RETAINED
- PROPOSED ROADWAY
- PROPOSED RAILROAD
- PROPOSED STRUCTURES, ISLAND, CURB
- EXISTING STRUCTURES TO BE RETAINED
- EXISTING RAILROAD CORRIDOR
- PROPOSED STATION
- EXISTING STATION TO BE REMOVED
- PROPERTY LINES
- HISTORIC PROPERTY / DISTRICT
- PROPOSED RIGHT OF WAY LINE
- C E RAILROAD CONSTRUCTION LIMITS
- RAILROAD MILEPOSTS
- EXISTING CROSSING TO BE REMOVED

PRELIMINARY PLANS
SUBJECT TO CHANGE WITHOUT NOTICE
DO NOT USE FOR CONSTRUCTION

INCOMPLETE PLANS
DO NOT USE FOR R/W ACQUISITION

100 0 100 200
(SCALE)

DESIGN PUBLIC HEARING MAP
PROPOSED RALEIGH UNION STATION – PHASE 1 (P-5500)
AND ASSOCIATED TRACK IMPROVEMENTS

RALEIGH, WAKE COUNTY

RALEIGH UNION STATION – EAST RALEIGH
SIDING, TRACK CONSTRUCTION

ROLL 2 OF 2