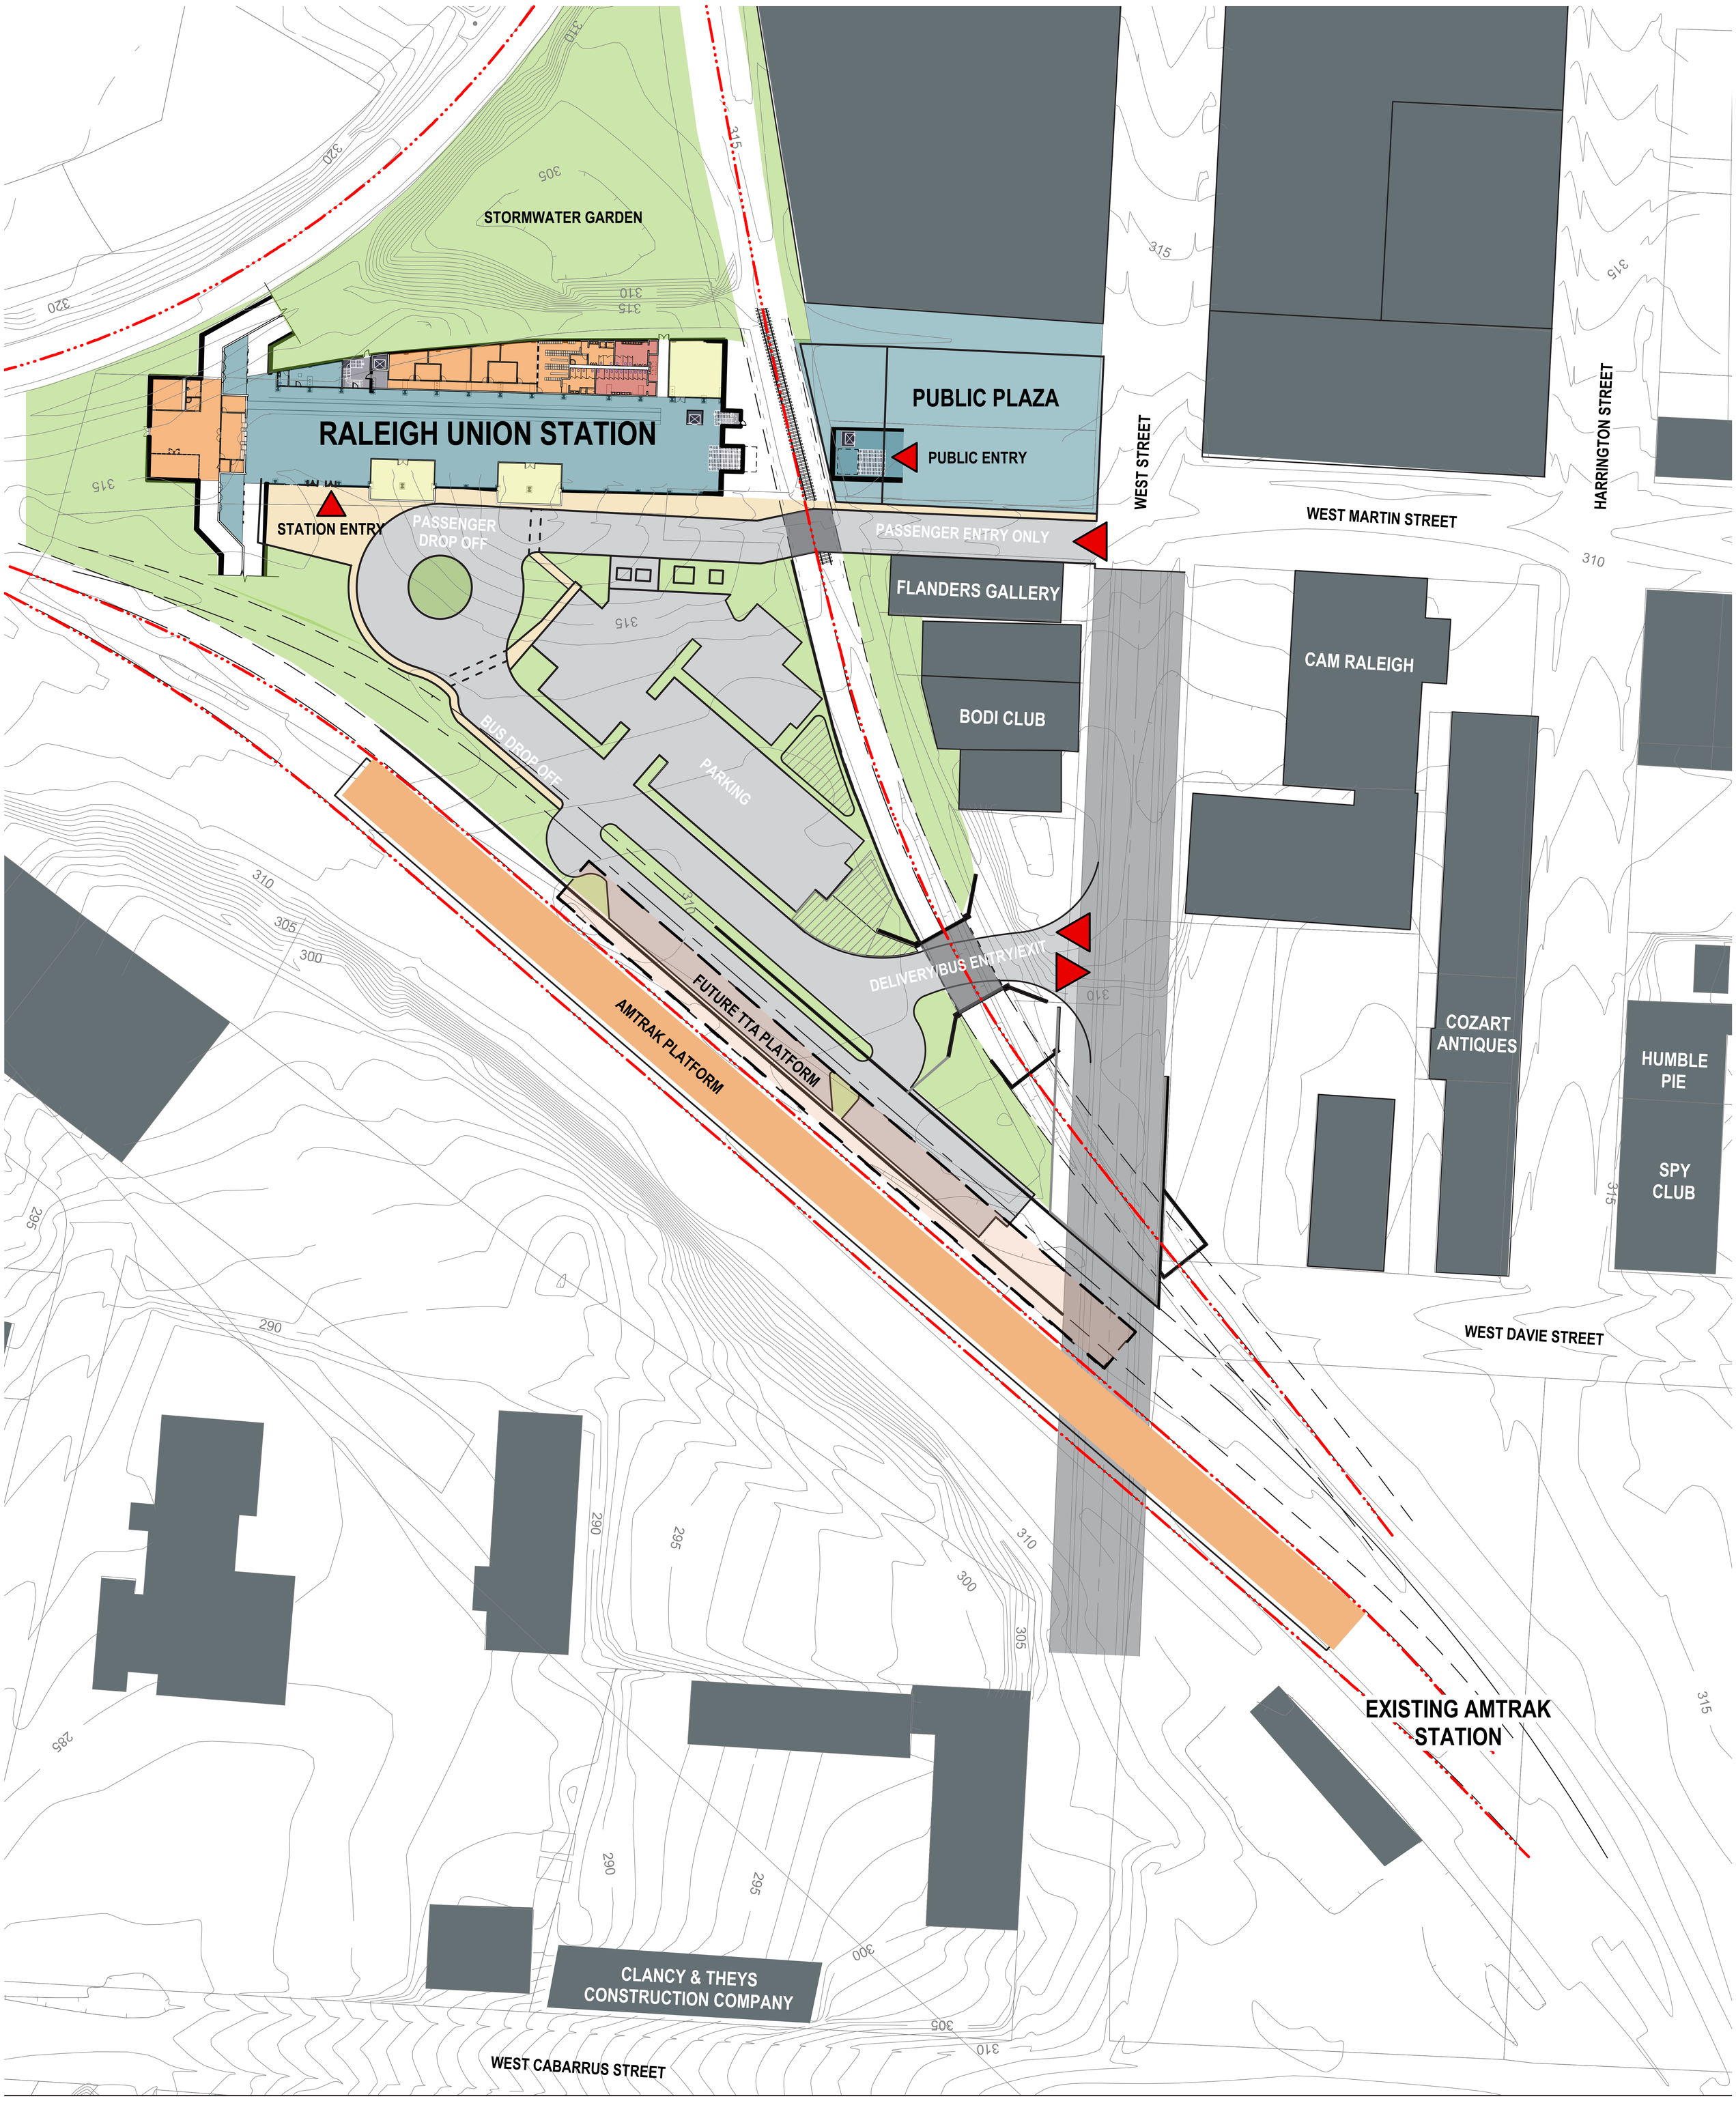

NORTH CAROLINA DEPARTMENT OF TRANSPORTATION
RAIL DIVISION

RALEIGH UNION STATION

CLEARSCAPES 311-200 W. Martin Street Raleigh, NC 27601 919.821.2775 www.clearscapes.com	STV / RALPH WHITEHEAD 1000 W Morehead Street, Ste 200 Charlotte, NC 28208 704.372.1885 www.stvinc.com	URBAN DESIGN ASSOCIATES 707 Grant Street Pittsburg, PA 15219 412.263.5200 www.urbandesignassociates.com	LAPPAS & HAVENER 215 Morris Street, Suite 150 Durham, NC 27701 919.19.1199 www.lhpa-nc.com	MULKEY ENGINEERS 6750 Tryon Road Cary, NC 27518 919.836.4800 www.mulkeyinc.com	LYSAGHT & ASSOCIATES 120 St. Mary's Street Raleigh, NC 27605 919.840.0495 www.lysaghtassociates.com	SIGMA ENGINEERED SOLUTIONS 2100 Gateway Centre Blvd Morrisville, NC 27560 919.840.9300 www.sigmaes.com	APTUS MANAGEMENT 109 Amber Court Carrboro, NC 27510 919.522.7289	BRIDGEPOINT CONSTRUCTION SERVICES 501 Washington Street Durham, NC 27701 919.530.8000 www.bridgepointcs.com	A1 CONSULTING 117 International Drive Morrisville, NC 27560 919.469.4800 www.a1cons.com

DRAWING: **CONCEPTUAL** SITE PLAN

PROJECT ADDRESS: 510 W. MARTIN STREET, RALEIGH, NC 27601

PROJECT DATA:
DATE: 20130306
DRAWN: JJ/DC
CHECKED: SDS
FILENAME:
PROJECT NO: 2012_0200
PRINTING:

SHEET NO: 01