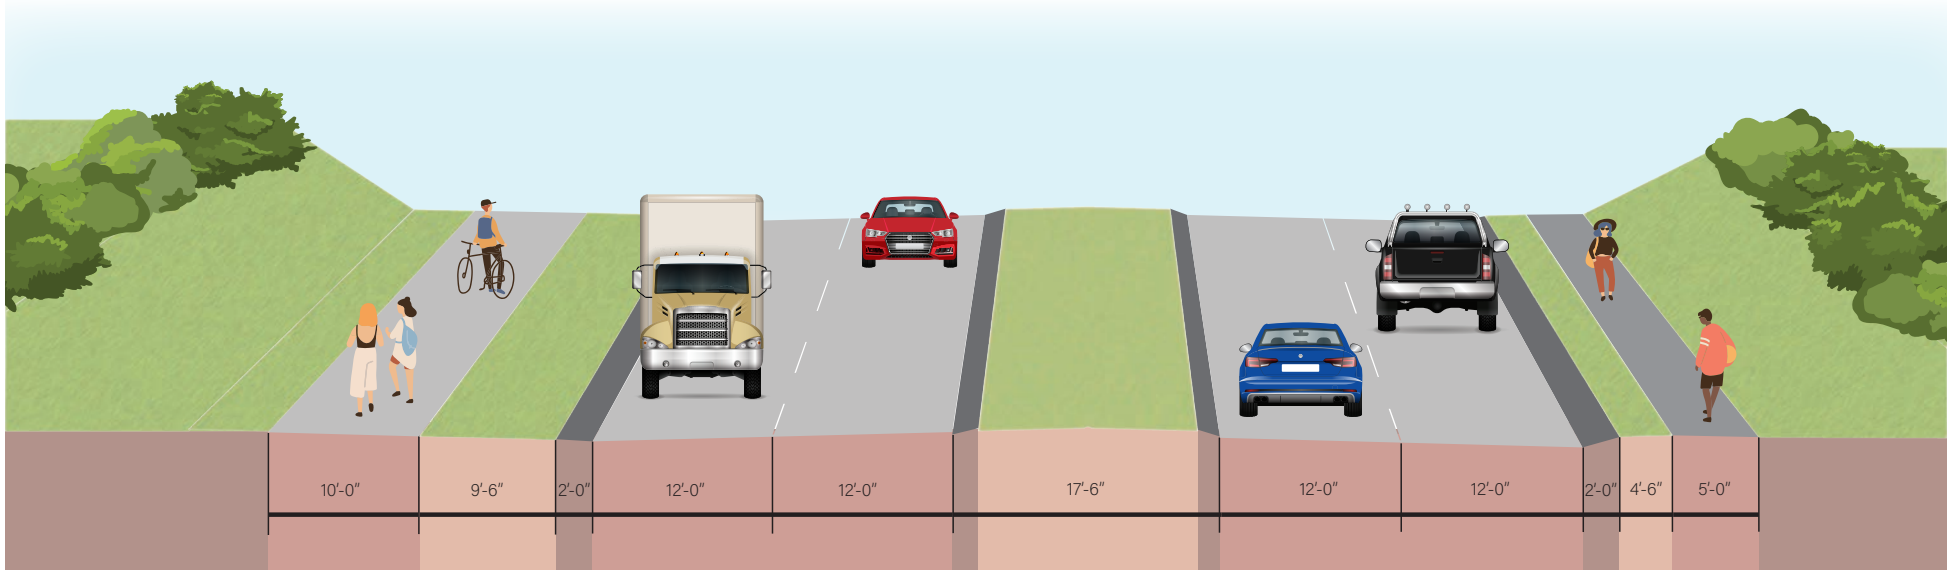

Sweeten Creek Road - Proposed Roadway Typical Section

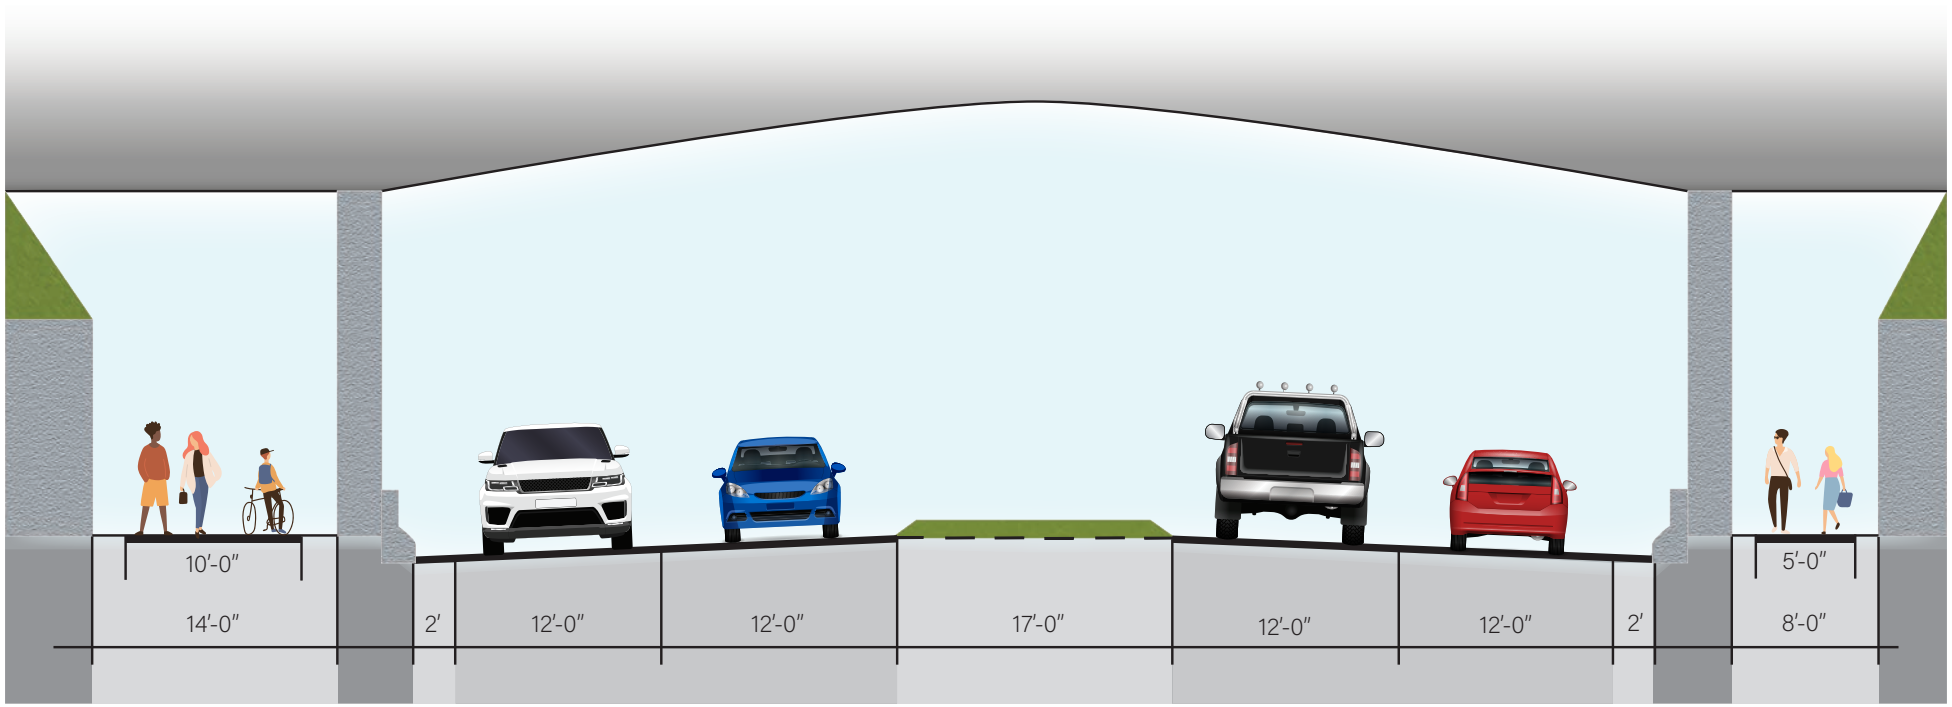

Sweeten Creek Road (Under Parkway Bridge) - Proposed Roadway Typical Section