CITIZENS INFORMATIONAL WORKSHOP MAP

PROJECT 6.40800ST (R-2635)

WAKE COUNTY

WESTERN WAKE PARKWAY FROM N OF SR 1172 (OLD SMITHFIELD RD) BETWEEN APEX & HOLLY SPRINGS @ NC 55 TO SR 1630 (ALSTON AVENUE) AT NC 55 NORTH OF CARY

PROJECT LENGTH = 12.6 MILES

NORTH CAROLINA Turnpike Authority

FEBRUARY 8, 2007 SHEET 1 OF 4 R-2635A

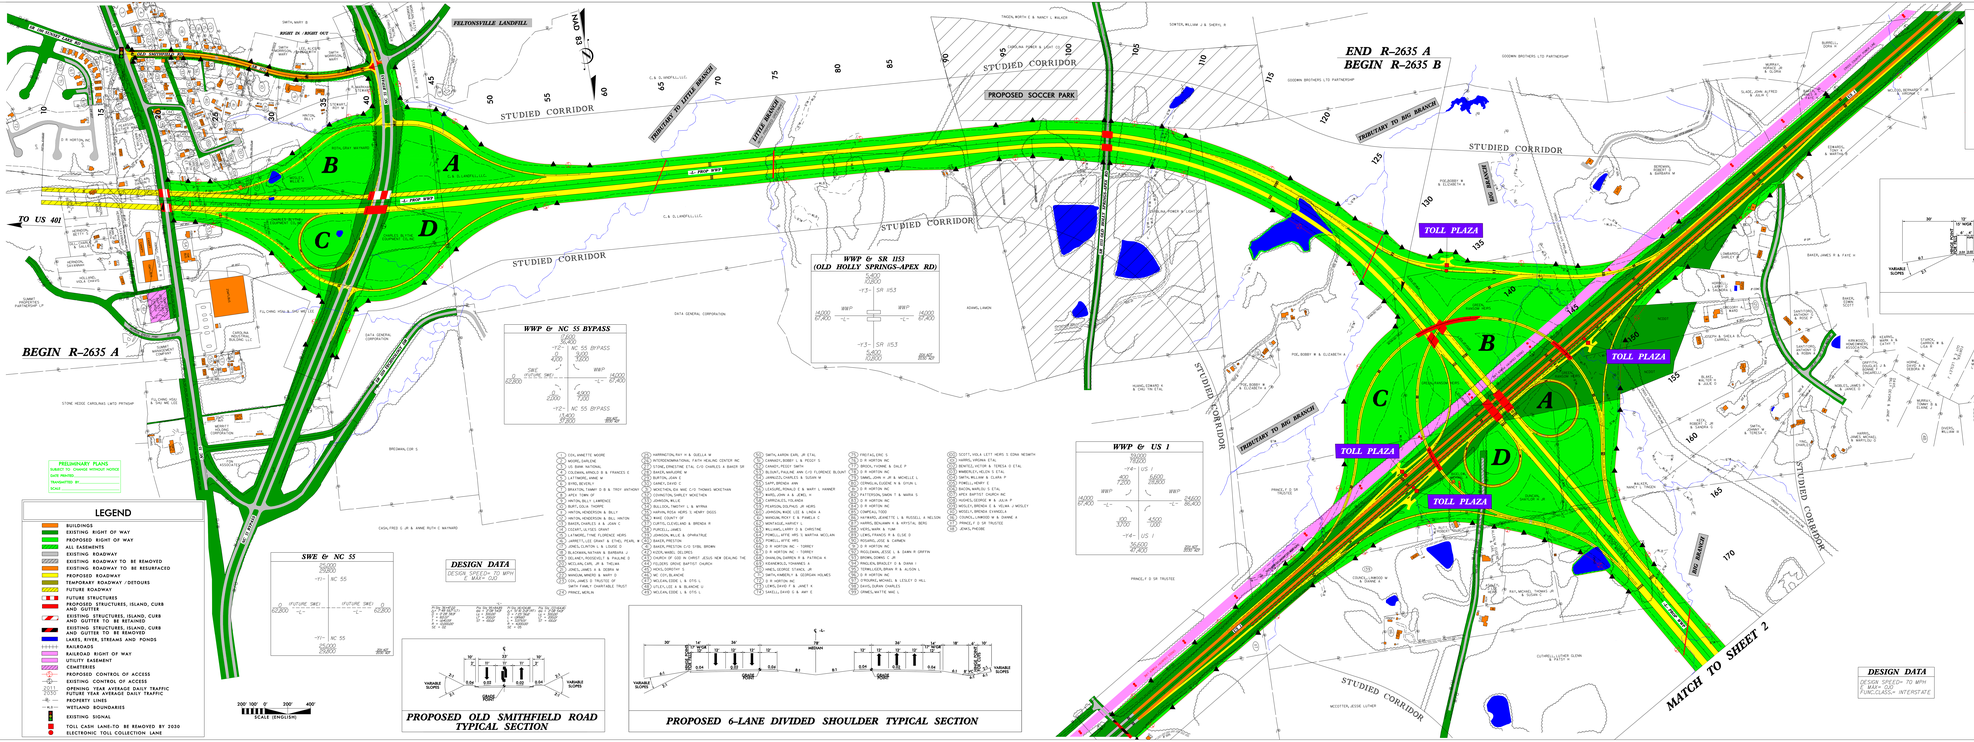

LEGEND

- BUILDINGS
- EXISTING RIGHT OF WAY
- PROPOSED RIGHT OF WAY
- ALL EASEMENTS
- EXISTING ROADWAY
- EXISTING ROADWAY TO BE REMOVED
- EXISTING ROADWAY TO BE RESURFACED
- PROPOSED ROADWAY
- TEMPORARY ROADWAY / DETOURS
- FUTURE ROADWAY
- FUTURE STRUCTURES
- PROPOSED STRUCTURES, ISLAND, CURB AND GUTTER
- EXISTING STRUCTURES, ISLAND, CURB AND GUTTER TO BE RETAINED
- EXISTING STRUCTURES, ISLAND, CURB AND GUTTER TO BE REMOVED
- LAKES, RIVER, STREAMS AND PONDS
- RAILROADS
- RAILROAD RIGHT OF WAY
- UTILITY EASEMENT
- CEMETERIES
- PROPOSED CONTROL OF ACCESS
- EXISTING CONTROL OF ACCESS
- 2011 2030 OPENING YEAR AVERAGE DAILY TRAFFIC / FUTURE YEAR AVERAGE DAILY TRAFFIC
- PROPERTY LINES
- WETLAND BOUNDARIES
- EXISTING SIGNAL
- TOLL CASH LANE-TO BE REMOVED BY 2030
- ELECTRONIC TOLL COLLECTION LANE

CITIZENS INFORMATIONAL WORKSHOP MAP
WAKE COUNTY
WESTERN WAKE PARKWAY FROM N OF SR 1172 (OLD SMITHFIELD RD) BETWEEN APEX & HOLLY SPRINGS @ NC 55 TO SR 1630 (ALSTON AVENUE) AT NC 55 NORTH OF CARY
PROJECT LENGTH = 12.6 MILES
FEBRUARY 8, 2007 SHEET 1 OF 1 R-2635A

...\CIW2635A01.dwn 2/9/2007 10:51:23 AM