CITIZENS INFORMATIONAL WORKSHOP MAP

PROJECT 6.408006T (R-2635)

WAKE COUNTY

WESTERN WAKE PARKWAY FROM N OF SR 1172 (OLD SMITHFIELD RD) BETWEEN APEX & HOLLY SPRINGS @ NC 55 TO SR 1630 (ALSTON AVENUE) AT NC 55 NORTH OF CARY

PROJECT LENGTH = 12.6 MILES

NORTH CAROLINA Turnpike Authority

FEBRUARY 8, 2007 **SHEET 2 OF 4** **R-2635B**

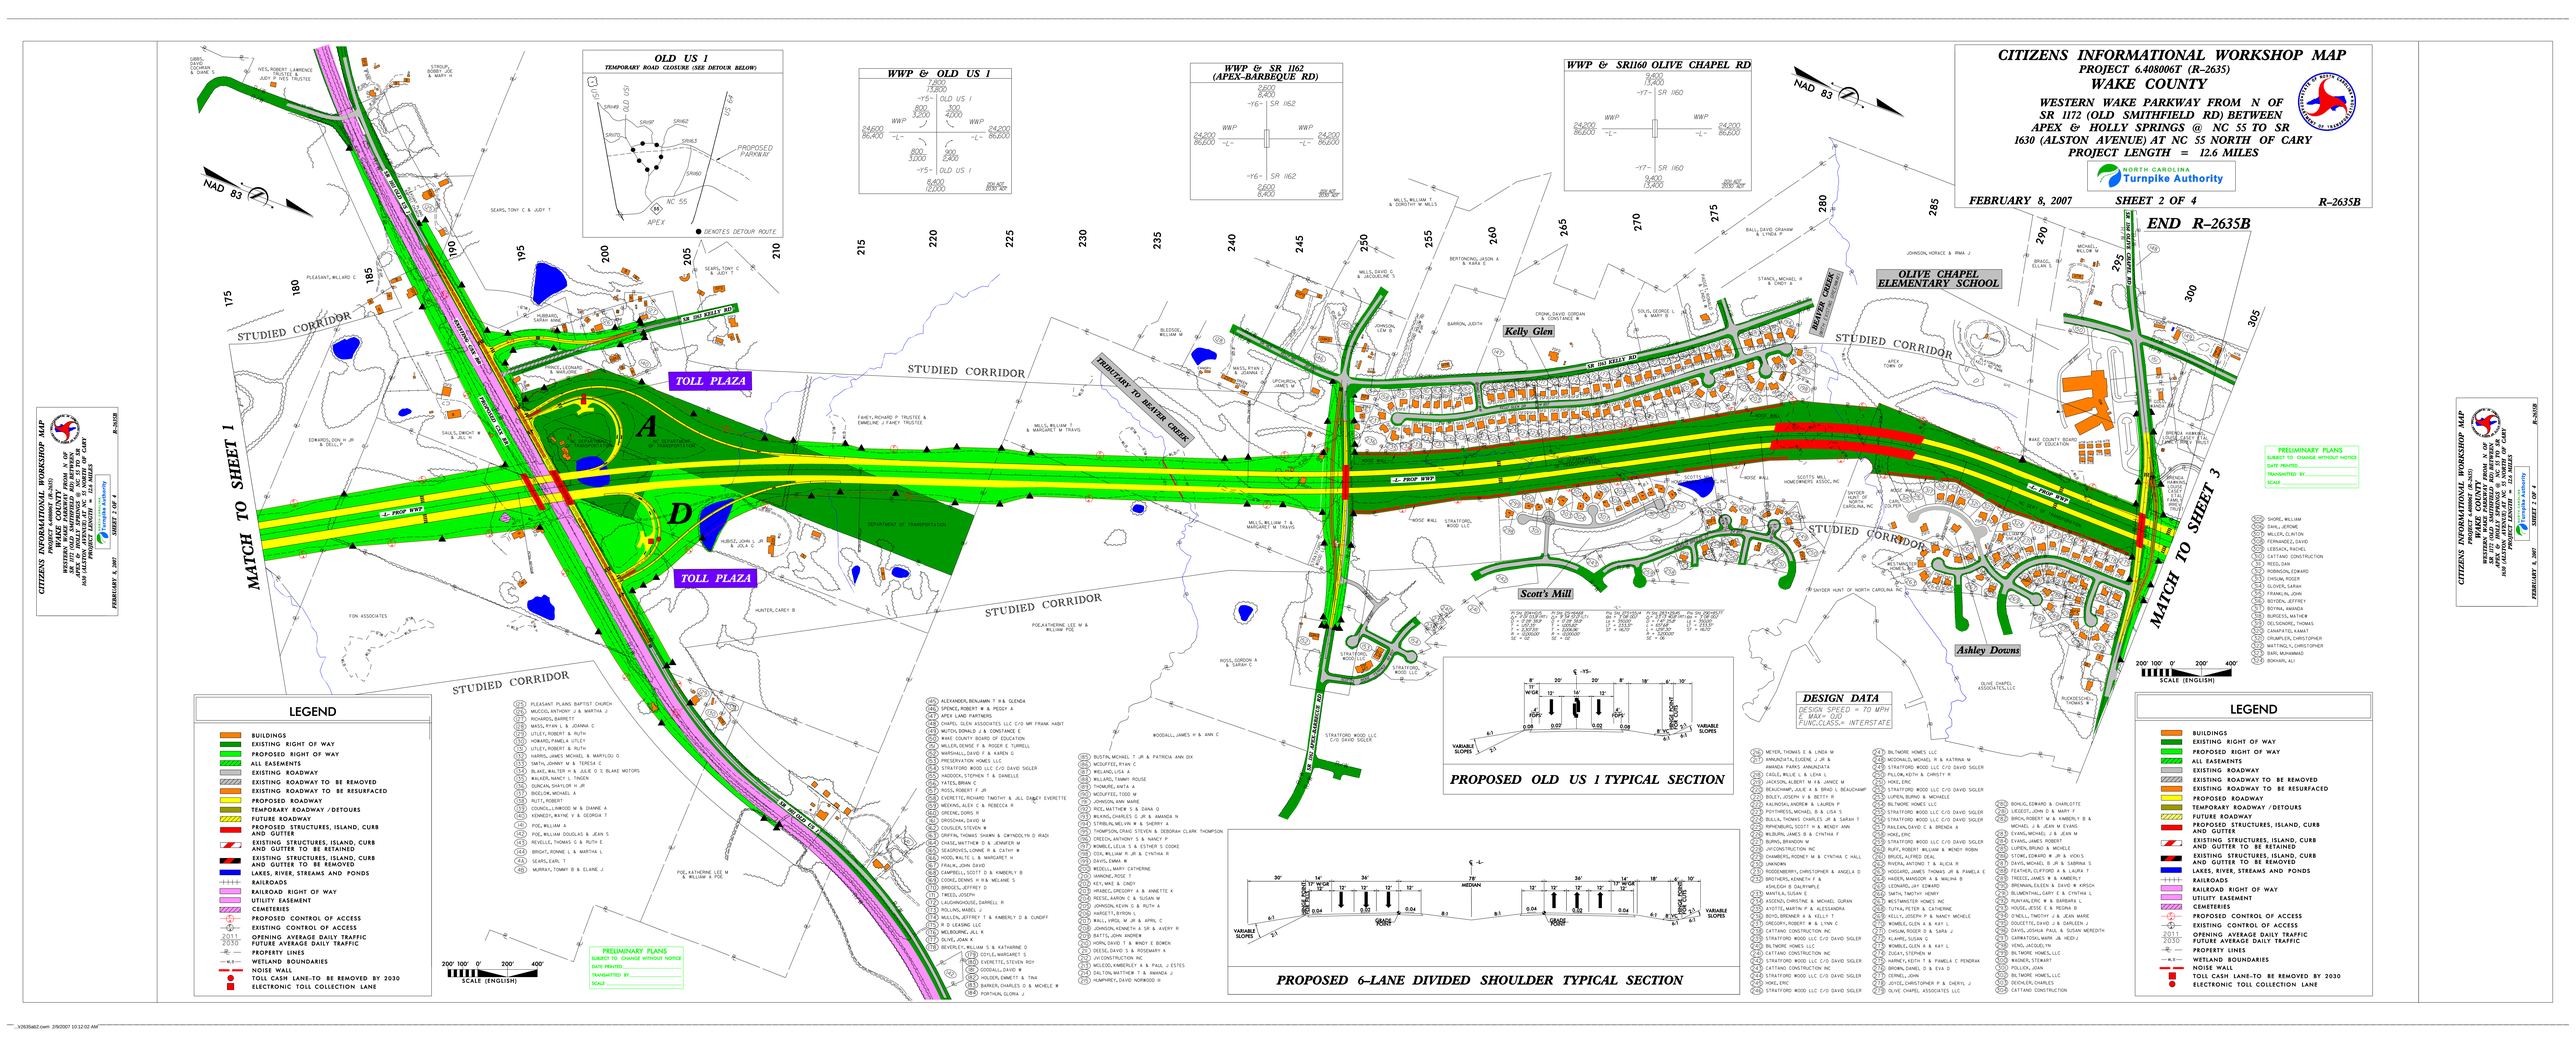

LEGEND

- BUILDINGS
- EXISTING RIGHT OF WAY
- PROPOSED RIGHT OF WAY
- ALL EASEMENTS
- EXISTING ROADWAY
- EXISTING ROADWAY TO BE REMOVED
- EXISTING ROADWAY TO BE RESURFACED
- PROPOSED ROADWAY
- TEMPORARY ROADWAY /DETOURS
- FUTURE ROADWAY
- PROPOSED STRUCTURES, ISLAND, CURB AND GUTTER
- EXISTING STRUCTURES, ISLAND, CURB AND GUTTER TO BE RETAINED
- EXISTING STRUCTURES, ISLAND, CURB AND GUTTER TO BE REMOVED
- LAKES, RIVER, STREAMS AND PONDS
- RAILROADS
- RAILROAD RIGHT OF WAY
- UTILITY EASEMENT
- CEMETERIES
- PROPOSED CONTROL OF ACCESS
- EXISTING CONTROL OF ACCESS
- OPENING AVERAGE DAILY TRAFFIC / FUTURE AVERAGE DAILY TRAFFIC
- PROPERTY LINES
- WETLAND BOUNDARIES
- NOISE WALL
- TOLL CASH LANE-TO BE REMOVED BY 2030
- ELECTRONIC TOLL COLLECTION LANE

PRELIMINARY PLANS
SUBJECT TO CHANGE WITHOUT NOTICE
DATE PRINTED: _____
TRANSMITTED BY: _____
SCALE: _____

(26) PLEASANT PLAINS BAPTIST CHURCH
(36) MUCCIO, ANTHONY J & MARTHA J
(37) RICHARDS, BARRETT
(38) MASS, RYAN L & JOANNA C
(39) UTLEY, ROBERT & RUTH
(40) HOWARD, PAMELA UTLEY
(41) UTLEY, ROBERT & RUTH
(42) HARRIS, JAMES MICHAEL & MARYLOU O
(43) SMITH, JOHNNY M & TERESA C
(44) BLAKE, WALTER H & JULIE O % BLAKE MOTORS
(45) WALKER, NANCY L TINDEN
(46) DUNCAN, SHAYLOR H JR
(47) BIGELOW, MICHAEL A
(48) NUTT, ROBERT
(49) COUNCIL, LAWOOD W & DIANNE A
(50) KENNEDY, WAYNE V & GEORGIA T
(51) POE, WILLIAM M
(52) POE, WILLIAM DOUGLAS & JEAN S
(53) REVELLE, THOMAS G & RUTH E
(54) BRIGHT, RONNIE L & MARTHA L
(55) SEARS, EARL T
(56) MURRAY, TOMMY B & ELAINE J

(142) ALEXANDER, BENJAMIN T III & GLENDA
(143) SPENCE, ROBERT W & PEGGY A
(144) APEX LAND PARTNERS
(145) CHAPEL GLEN ASSOCIATES LLC C/O MR FRANK HABIT
(146) MUTON, DONALD J & CONSTANCE E
(147) WAKE COUNTY BOARD OF EDUCATION
(148) MILLER, DENISE F & ROGER E TURRELL
(149) MARSHALL, DAVID F & KAREN G
(150) PRESERVATION HOMES LLC
(151) STRATFORD WOOD LLC C/O DAVID SIGLER
(152) HADDOCK, STEPHEN T & DANIELLE
(153) YATES, BYRAN C
(154) ROSS, ROBERT F JR
(155) EVERETTE, RICHARD TIMOTHY & JILL DANEY EVERETTE
(156) WEEKING, ALEX C & REBECCA R
(157) GREENE, DORIS H
(158) DRISCHALL, DAVID M
(159) COULSEN, STEVEN W
(160) GRIFFIN, THOMAS SHAWN & DAYNDOLYN D IRADI
(161) CHASE, MATTHEW D & JENNIFER M
(162) SEAGROVES, LONNIE R & CATHY B
(163) HOOD, WALTE S. & MARGARET H
(164) FRAUX, JOHN DAVID
(165) CAMPBELL, SCOTT D & KIMBERLY B
(166) COOK, DENNIS W II & MELANIE S
(167) BRIDGES, JEFFREY D
(168) TWEED, JOSEPH
(169) LAUGHINGHOUSE, DARRELL R
(170) ROLLINS, MABEL J
(171) WILLEN, JEFFREY T & KIMBERLY D & CUNDIFF R D LEASING, LLC
(172) MELBOURNE, JILL K
(173) OLIVE, JOAN K
(174) BEVERLEY, WILLIAM S & KATHARINE D
(175) COYLE, MARGARET S
(176) EVERETTE, STEVEN ROY
(177) GOODALL, DAVID R
(178) HOLDEN, EMMETT & TINA
(179) BARKER, CHARLES D & MICHELE W
(180) PORTMAN, GLORIA J

(181) BUSTA, MICHAEL T JR & PATRICIA ANN DIX
(182) WOLFFTEE, RYAN C
(183) WELAND, LISA A
(184) WILLARD, TAMMY ROUSE
(185) THOMURE, ANITA A
(186) WOLFFTEE, TODD M
(187) JOHNSON, ANN MARIE
(188) RICE, MATTHEW S & DANA G
(189) WILKINS, CHARLES G JR & AMANDA N
(190) STRIBLING, MELVIN W & SHERRY A
(191) THOMPSON, CRAIG STEVEN & DEBORAH CLARK THOMPSON
(192) CREECH, ANTHONY S & NANCY P
(193) WOMBLE, LELIA S & ESTHER S COOKE
(194) COX, WILLIAM D JR & CYNTHIA R
(195) DAVIS, EMMA W
(196) WEDELL, MARY CATHERINE
(197) HANNINK, ROSE T
(198) KEY, MIKE & CINDY
(199) HRABEC, GREGORY A & ANNETTE K
(200) REESE, AARON C & SUSAN W
(201) JOHNSON, KEVIN G & RUTH A
(202) HARGETT, BYRON L
(203) WALL, VIRGIL W JR & APRIL C
(204) JOHNSON, KENNETH A SR & AVERY R
(205) BATTS, JOHN ANDREW
(206) HORN, DAVID T & WINDY E BOWEN
(207) DEESE, DAVID S & ROSEMARY A
(208) JVI CONSTRUCTION INC
(209) WILKES, KIMBERLEY A & PAUL J ESTES
(210) DALTON, MATTHEW T & AMANDA J
(211) HUMPHREY, DAVID NORWOOD III

(26) MEYER, THOMAS E & LINDA W
(27) ANNUNZIATA, EUGENE J JR &
AMANDA PARKS ANNUNZIATA
(28) EAGLE, WILLIE L & LENA L
(29) JACKSON, ALBERT M II & NANCY W
(30) BEAUCHAMP, JULIE A & BRAD L BEAUCHAMP
(31) RILEY, JOSEPH V & BETTY R
(32) KALINOSKI, ANDREW & LAUREN P
(33) POTHIREDDI, MICHAEL B & LISA S
(34) BULLA, THOMAS CHARLES JR & SARAH T
(35) RIPPENBURG, SCOTT M & WENDY ANN
(36) WILBURN, JAMES W & CYNTHIA F
(37) BURNS, BRANDON W
JVI CONSTRUCTION INC
(38) CHAMBERS, RODNEY M & CYNTHIA C HALL
UNKNOWN
(39) RODDENBERRY, CHRISTOPHER & ANGELA D
(40) BROTHERS, KENNETH P &
ASHLEIGH B DALRYMPLE
(41) MARTINEZ, SUSAN E
(42) ASCENZI, CHRISTINE & MICHAEL GURAN
(43) AYOTTE, MARTIN R & ALESSANDRA
(44) BOYD, BRENNER A & KELLY T
(45) GREGORY, ROBERT W & LYNN C
(46) CATTANO CONSTRUCTION INC
(47) STRATFORD WOOD LLC C/O DAVID SIGLER
(48) HOMES ERIC
(49) STRATFORD WOOD LLC C/O DAVID SIGLER

(247) BILTMORE HOMES LLC
(248) MCDONALD, MICHAEL R & KATRINA M
(249) STRATFORD WOOD LLC C/O DAVID SIGLER
(250) PILLON, KEITH & CHRISTY H
(251) HOKE, ERIC
(252) STRATFORD WOOD LLC C/O DAVID SIGLER
(253) LUPEN, BURNS & MICHELLE
(254) BILTMORE HOMES LLC
(255) STRATFORD WOOD LLC C/O DAVID SIGLER
(256) STRATFORD WOOD LLC C/O DAVID SIGLER
(257) HALEEN, DAVID C & BRENDA A
(258) HOKE, ERIC
(259) STRATFORD WOOD LLC C/O DAVID SIGLER
(260) RUFF, ROBERT WILLIAM & WENDY ROBIN
(261) BRUCE, ALFRED DEAL
(262) RIVERA, ANTONIO T & ALICIA R
(263) HOGGARD, JAMES THOMAS JR & PAMELA E
(264) WADEN, MANSOOR A & MALIHA B
(265) LEONARD, JAY EDWARD
(266) SMITH, TIMOTHY HENRY
(267) WESTMINSTER HOMES INC
(268) TUTKA, PETER & CATHERINE
(269) KELLY, JOSEPH P & NANCY MICHELE
(270) WOMBLE, GLEN A & KAY L
(271) CHISUM, ROGER D & SARA J
(272) KLAHRE, SUSAN G
(273) ROMBELL, GLEN D & KAY L
(274) ZUGAY, STEPHEN W
(275) HARNEY, KEITH T & PAMELA C PENDRAK
(276) BROWN, DANIEL D & EVA D
(277) DENIEL, JOHN
(278) JOYCE, CHRISTOPHER P & CHERYL J
(279) OLIVE CHAPEL ASSOCIATES LLC

(280) BOHLIG, EDWARD & CHARLOTTE
(281) LEGEDY, JOHN D & MARY F
(282) BIRCH, ROBERT W & KIMBERLY B &
MICHAEL J & JEAN M EVANS
(283) EVANS, MICHAEL J & JEAN M
(284) EVANS, JAMES ROBERT
(285) LUPEN, BRUNO & MICHELE
(286) STOWE, EDWARD W JR & VICKI S
(287) DAVIS, MICHAEL W JR & SABRINA S
(288) FEATHER, CLIFFORD A & LAURA T
(289) TREECE, JAMES W & KIMBERLY
(290) BRENNAN, EILEEN & DAVID W KIRSCH
(291) BLITMAN, GARY E & CYNTHIA L
(292) RUNYAN, ERIC W & BARBARA L
(293) HOGGE, JESSE E & REGINA B
(294) O'NEILL, TIMOTHY J & JEAN MARIE
(295) DUCETTE, DAVID J & DARLEEN J
(296) DAVIS, JOSHUA PAUL & SUSAN MEREDITH
(297) SARRATOSAI, MARK JA HEIDI J
(298) HEWG, MICHAEL YN
(299) BILTMORE HOMES, LLC
(300) WAGNER, STEWART
(301) POLLOCK, JOAN
(302) BILTMORE HOMES, LLC
(303) ZECHLER, CHARLES
(304) CATTANO CONSTRUCTION

(305) SHORE, WILLIAM
(306) SHAL, JEROME
(307) MILLER, CLINTON
(308) FERNANDEZ, DAVID
(309) LEBSACK, RACHEL
(310) CATTANO CONSTRUCTION
(311) REED, DAN
(312) ROBINSON, EDWARD
(313) CHISUM, ROGER
(314) CLOVER, SARAH
(315) FRANKLIN, JOHN
(316) BOYDEN, JEFFREY
(317) BOYNAL, AMANDA
(318) BURGESS, MATHEW
(319) DELSIGNORE, THOMAS
(320) CANAPATCH, KARAT
(321) CRUMPLER, CHRISTOPHER
(322) WATTINGLY, CHRISTOPHER
(323) ISARI, MUHAMMAD
(324) BOKHARI, ALI

CITIZENS INFORMATIONAL WORKSHOP MAP
PROJECT 6.408006T (R-2635)
WESTERN WAKE PARKWAY FROM N OF SR 1172 (OLD SMITHFIELD RD) BETWEEN APEX & HOLLY SPRINGS @ NC 55 TO SR 1630 (ALSTON AVENUE) AT NC 55 NORTH OF CARY
PROJECT LENGTH = 12.6 MILES
NORTH CAROLINA Turnpike Authority
FEBRUARY 8, 2007 SHEET 2 OF 4 R-2635B

CITIZENS INFORMATIONAL WORKSHOP MAP
PROJECT 6.408006T (R-2635)
WESTERN WAKE PARKWAY FROM N OF SR 1172 (OLD SMITHFIELD RD) BETWEEN APEX & HOLLY SPRINGS @ NC 55 TO SR 1630 (ALSTON AVENUE) AT NC 55 NORTH OF CARY
PROJECT LENGTH = 12.6 MILES
NORTH CAROLINA Turnpike Authority
FEBRUARY 8, 2007 SHEET 2 OF 4 R-2635B

LEGEND
BUILDINGS
EXISTING RIGHT OF WAY
PROPOSED RIGHT OF WAY
ALL EASEMENTS
EXISTING ROADWAY
EXISTING ROADWAY TO BE REMOVED
EXISTING ROADWAY TO BE RESURFACED
PROPOSED ROADWAY
TEMPORARY ROADWAY /DETOURS
FUTURE ROADWAY
PROPOSED STRUCTURES, ISLAND, CURB AND GUTTER
EXISTING STRUCTURES, ISLAND, CURB AND GUTTER TO BE RETAINED
EXISTING STRUCTURES, ISLAND, CURB AND GUTTER TO BE REMOVED
LAKES, RIVER, STREAMS AND PONDS
RAILROADS
RAILROAD RIGHT OF WAY
UTILITY EASEMENT
CEMETERIES
PROPOSED CONTROL OF ACCESS
EXISTING CONTROL OF ACCESS
OPENING AVERAGE DAILY TRAFFIC
FUTURE AVERAGE DAILY TRAFFIC
PROPERTY LINES
WETLAND BOUNDARIES
NOISE WALL
TOLL CASH LANE-TO BE REMOVED BY 2030
ELECTRONIC TOLL COLLECTION LANE

PRELIMINARY PLANS
SUBJECT TO CHANGE WITHOUT NOTICE
DATE PRINTED: _____
TRANSMITTED BY: _____
SCALE: _____