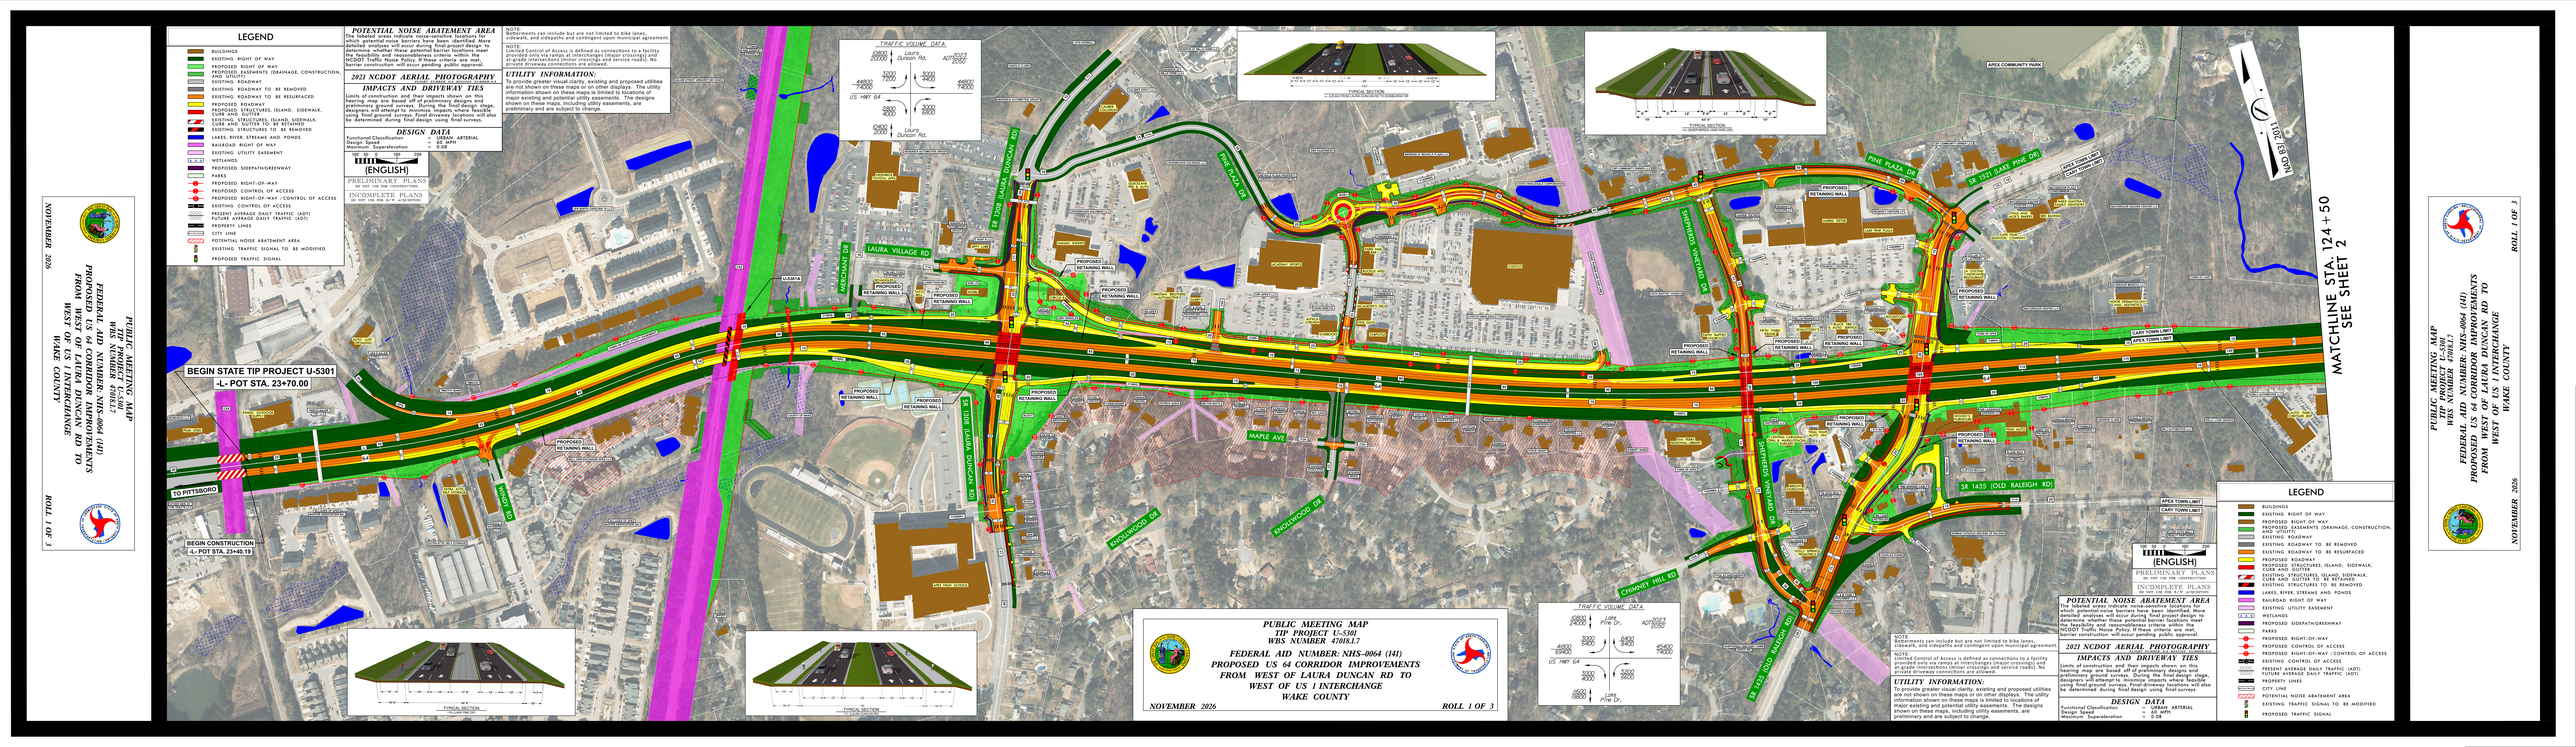

LEGEND
BUILDINGS
EXISTING RIGHT OF WAY
PROPOSED RIGHT OF WAY
PROPOSED EASEMENTS (DRAINAGE, CONSTRUCTION, SLOPE)
EXISTING ROADWAY
EXISTING ROADWAY TO BE REMOVED
EXISTING ROADWAY TO BE RESURFACED
PROPOSED ROADWAY
PROPOSED STRUCTURES, ISLAND, SIDEWALK, CURB AND GUTTER
EXISTING STRUCTURES, ISLAND, SIDEWALK, CURB AND GUTTER TO BE RETAINED
EXISTING STRUCTURES TO BE REMOVED
LAKES, RIVER, STREAMS AND PONDS
RAILROAD RIGHT OF WAY
EXISTING UTILITY EASEMENT
WETLANDS
PROPOSED SIDEPATH/GREENWAY
PARKS
PROPOSED RIGHT-OF-WAY
PROPOSED CONTROL OF ACCESS
PROPOSED RIGHT-OF-WAY / CONTROL OF ACCESS
EXISTING CONTROL OF ACCESS
PRESENT AVERAGE DAILY TRAFFIC (ADT)
FUTURE AVERAGE DAILY TRAFFIC (ADT)
PROPERTY LINES
CITY LINE
POTENTIAL NOISE ABATEMENT AREA
EXISTING TRAFFIC SIGNAL TO BE MODIFIED
PROPOSED TRAFFIC SIGNAL
POTENTIAL NOISE ABATEMENT AREA
IMPACTS AND DRIVEWAY TIES
2021 NCDOT AERIAL PHOTOGRAPHY
DESIGN DATA
Functional Classification = URBAN ARTERIAL
Design Speed = 60 MPH
Maximum Superelevation = 0.08
10
(ENGLISH)
PRELIMINARY PLANS
DO NOT USE FOR CONSTRUCTION
INCOMPLETE PLANS
DO NOT USE FOR RIGHT OF WAY ACQUISITIONS
NOTE:
Betterments can include but are not limited to bike lanes, sidewalks, and sidepaths and contingent upon municipal agreement.
NOTE:
Limited Control of Access is defined as connections to a facility provided only via ramps at interchanges (major crossings) and at-grade intersections (minor crossings and service roads). No private driveway connections are allowed.
UTILITY INFORMATION:
To provide greater visual clarity, existing and proposed utilities are not shown on these maps or on other displays. The utility information shown on these maps is limited to locations of major existing and proposed utility easements. The designs shown on these maps, including utility easements, are preliminary and are subject to change.
TRAFFIC VOLUME DATA
US 1/64
Laura Duncan Rd.
SR 1008 LAURA DUNCAN RD
Pine Plaza Dr.
SR 1631 (OLD RALEIGH RD)
SR 1631 (OLD RALEIGH RD)
Chimney Hill Rd
TYPICAL SECTION
PUBLIC MEETING MAP
TIP PROJECT U-5301
WBS NUMBER 47008.1.7
FEDERAL AID NUMBER: NHS-0064 (141)
PROPOSED US 64 CORRIDOR IMPROVEMENTS
FROM WEST OF LAURA DUNCAN RD TO
WEST OF US 1 INTERCHANGE
WAKE COUNTY
NOVEMBER 2026
ROLL 1 OF 3
BEGIN STATE TIP PROJECT U-5301
-L- POT STA. 23+70.00
BEGIN CONSTRUCTION
-L- POT STA. 23+40.19
TO PITTSBORO
EASTS N
MERCHANT DR
LAURA VILLAGE RD
MAPLE AVE
KNOLLWOOD DR
PINE PLAZA DR
SHOPPES OF PINE PLAZA DR
SR 1631 (OLD RALEIGH RD)
SR 1631 (OLD RALEIGH RD)
CHIMNEY HILL RD
APEX COMMUNITY PARK
APEX TOWN LIMIT
CARY TOWN LIMIT
MATCHLINE STA. 124+50
SEE SHEET 2
NAD 83/2011
PUBLIC MEETING MAP
TIP PROJECT U-5301
WBS NUMBER 47008.1.7
FEDERAL AID NUMBER: NHS-0064 (141)
PROPOSED US 64 CORRIDOR IMPROVEMENTS
FROM WEST OF LAURA DUNCAN RD TO
WEST OF US 1 INTERCHANGE
WAKE COUNTY
NOVEMBER 2026
ROLL 1 OF 3