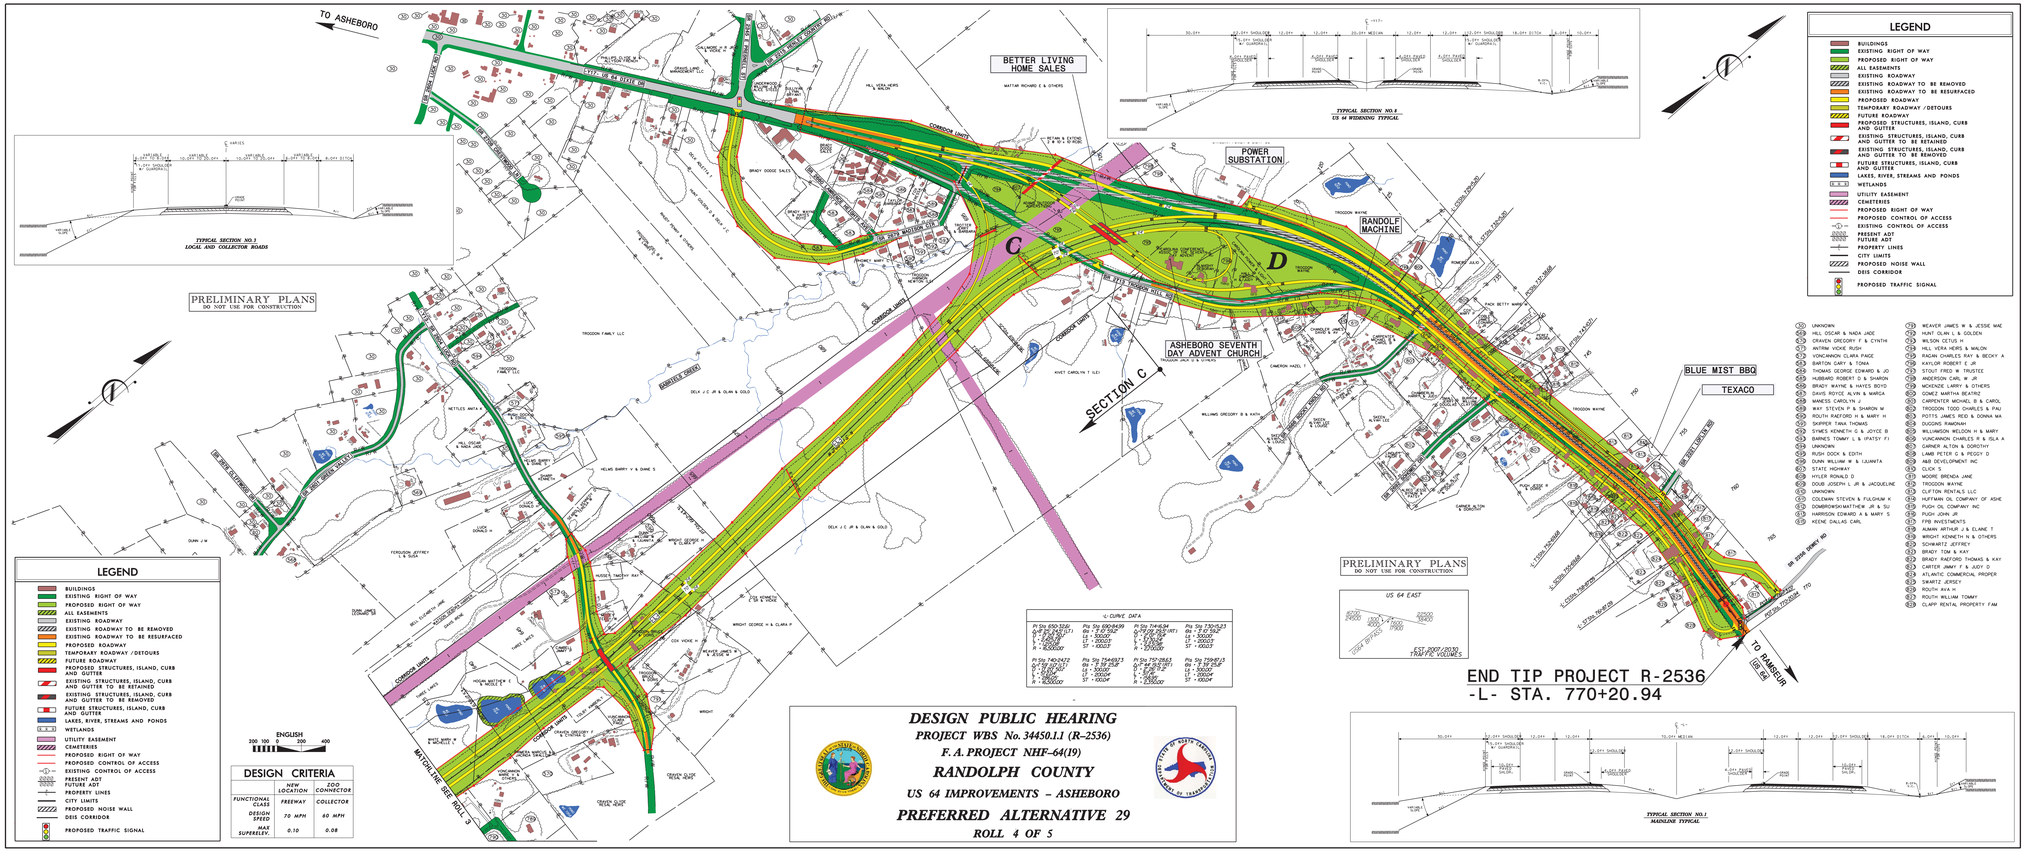

DESIGN PUBLIC HEARING
PROJECT WBS No. 34450.1.1 (R-2536)
F.A. PROJECT NHF-64(19)
RANDOLPH COUNTY
US 64 IMPROVEMENTS - ASHEBORO
PREFERRED ALTERNATIVE 29
ROLL 4 OF 5


