

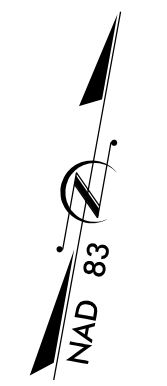
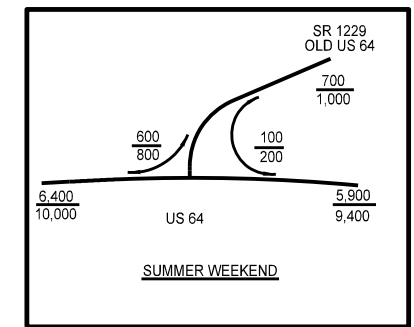



CORRIDOR PUBLIC HEARING MAP
PROJECT 35487.1.1 / 35492.1.1 (R-2544 & R-2545)
TYRRELL/DARE COUNTIES
US 64 IMPROVEMENTS PROJECT
FROM 0.9 MILE EAST OF COLUMBIA TO US 264
NEAR MANNS HARBOR
TYRRELL COUNTY
ALTERNATIVE 1B: TYRRELL NORTH-SIDE WIDENING
ROLL 3 OF 9

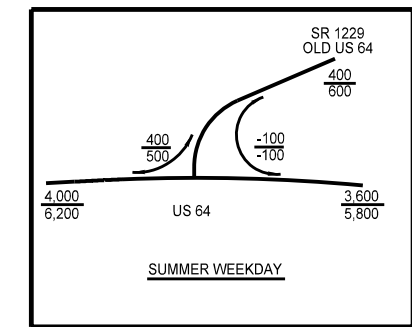


PRELIMINARY PLANS
SUBJECT TO CHANGE

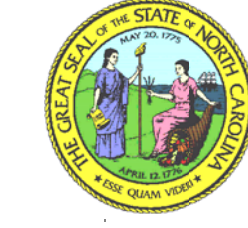

PRELIMINARY PLANS
SUBJECT TO CHANGE

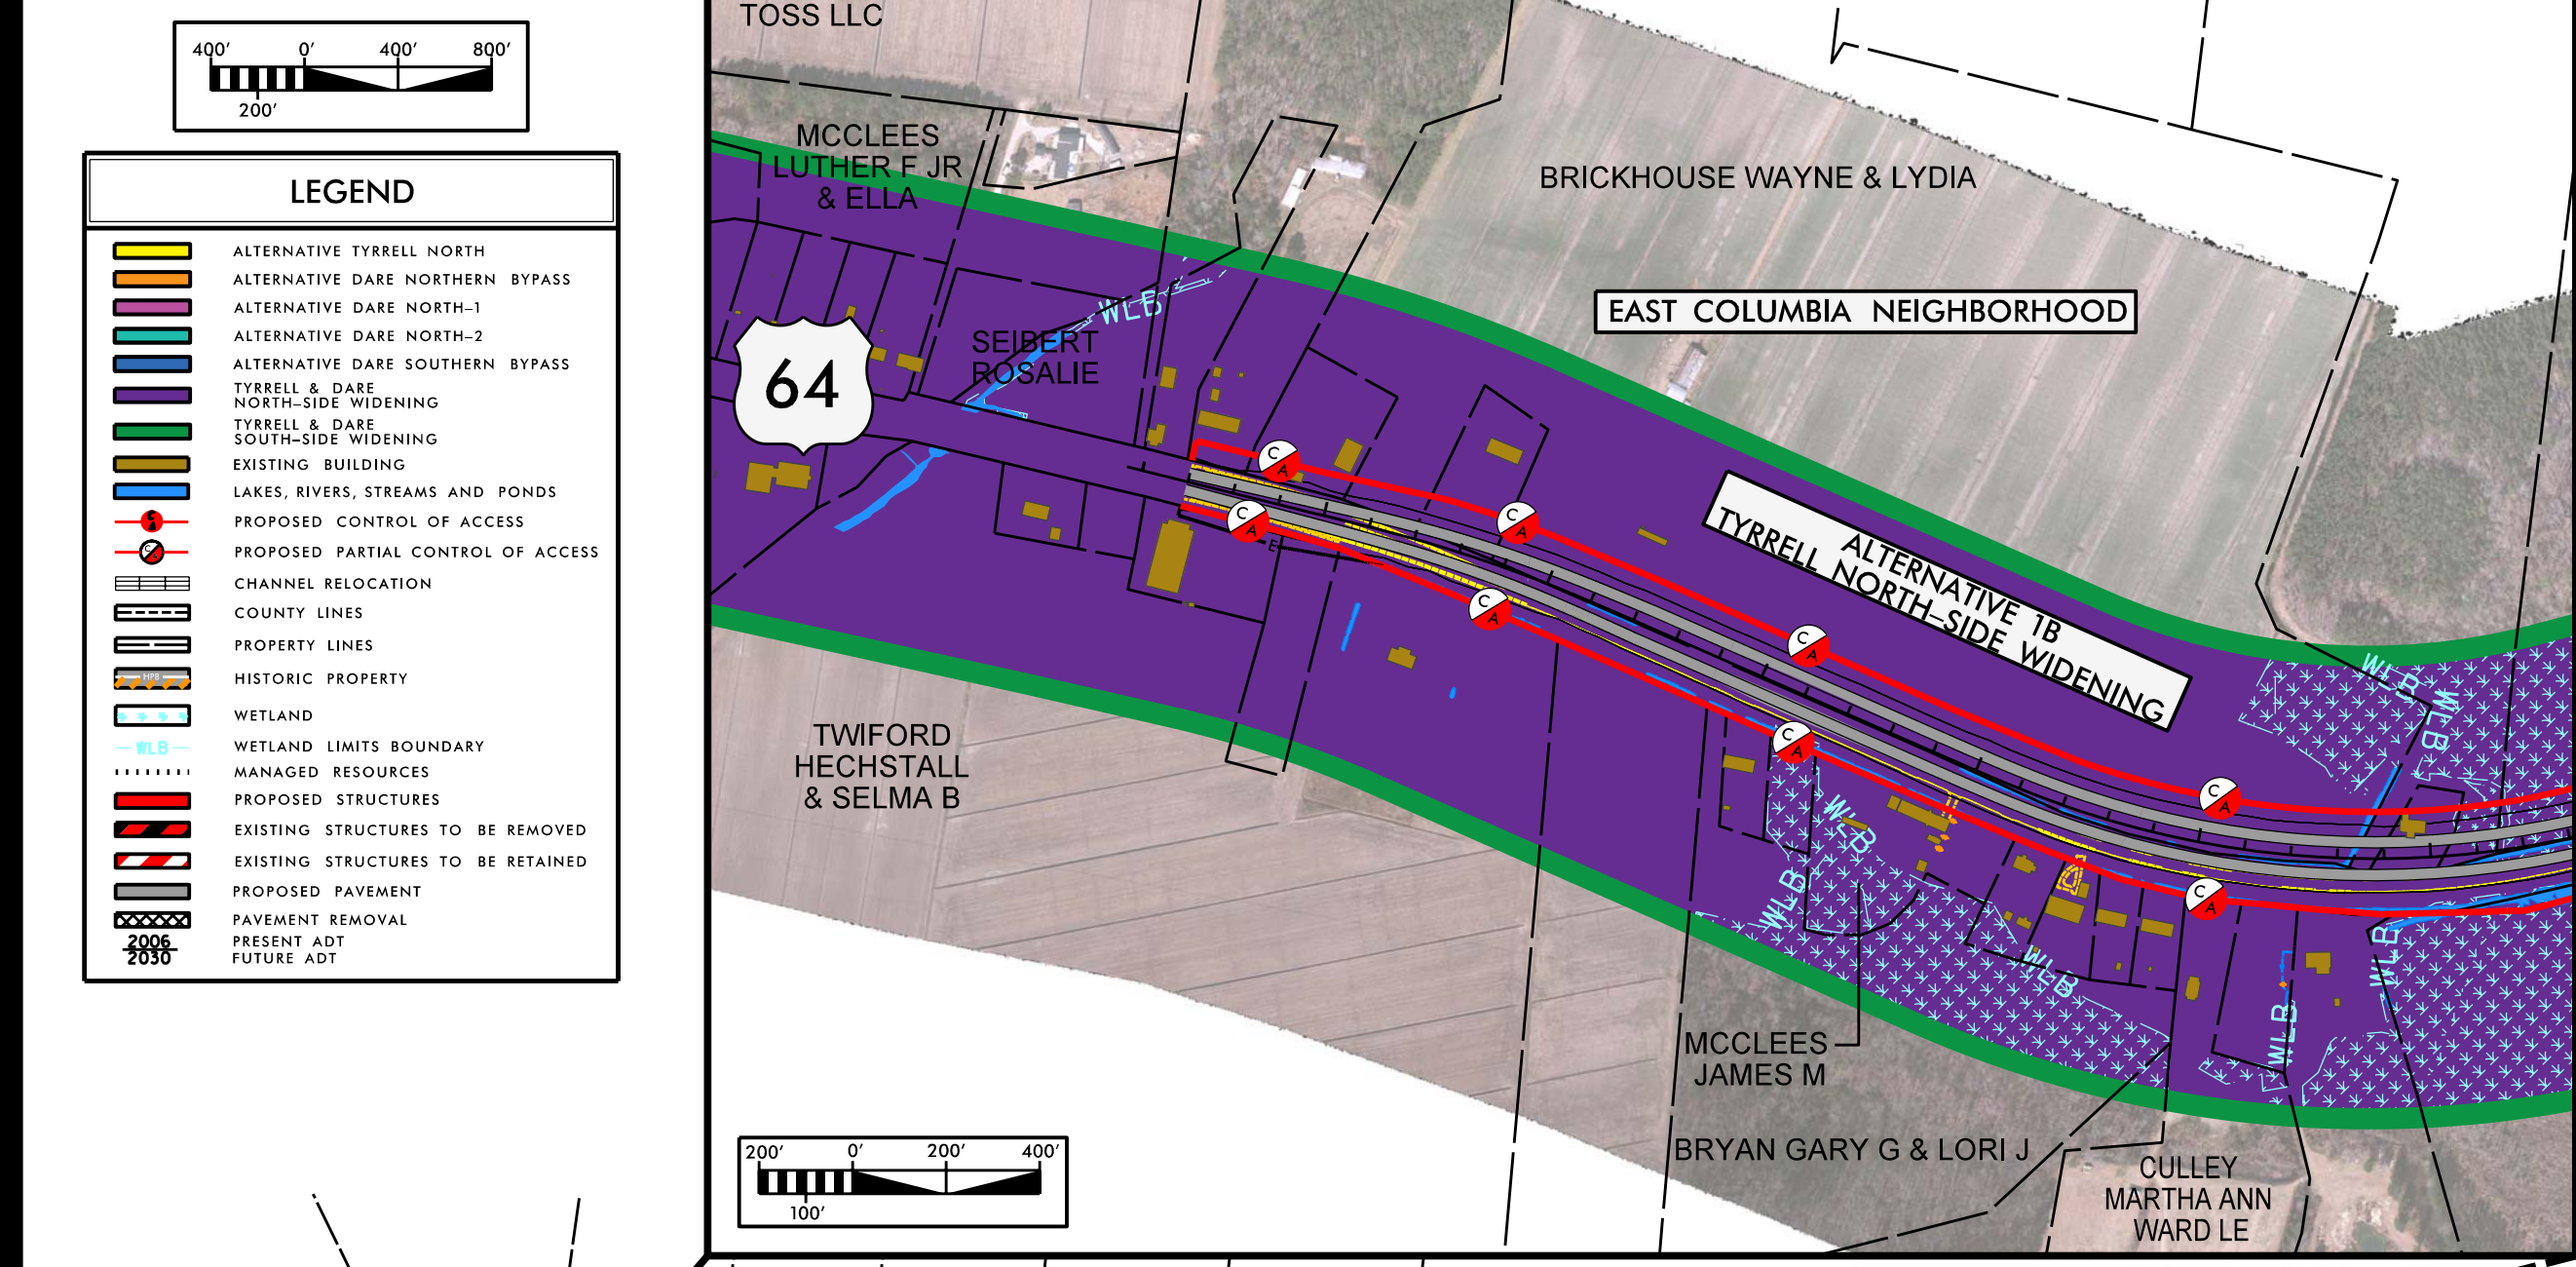

BEGIN TIP PROJECT R-2545

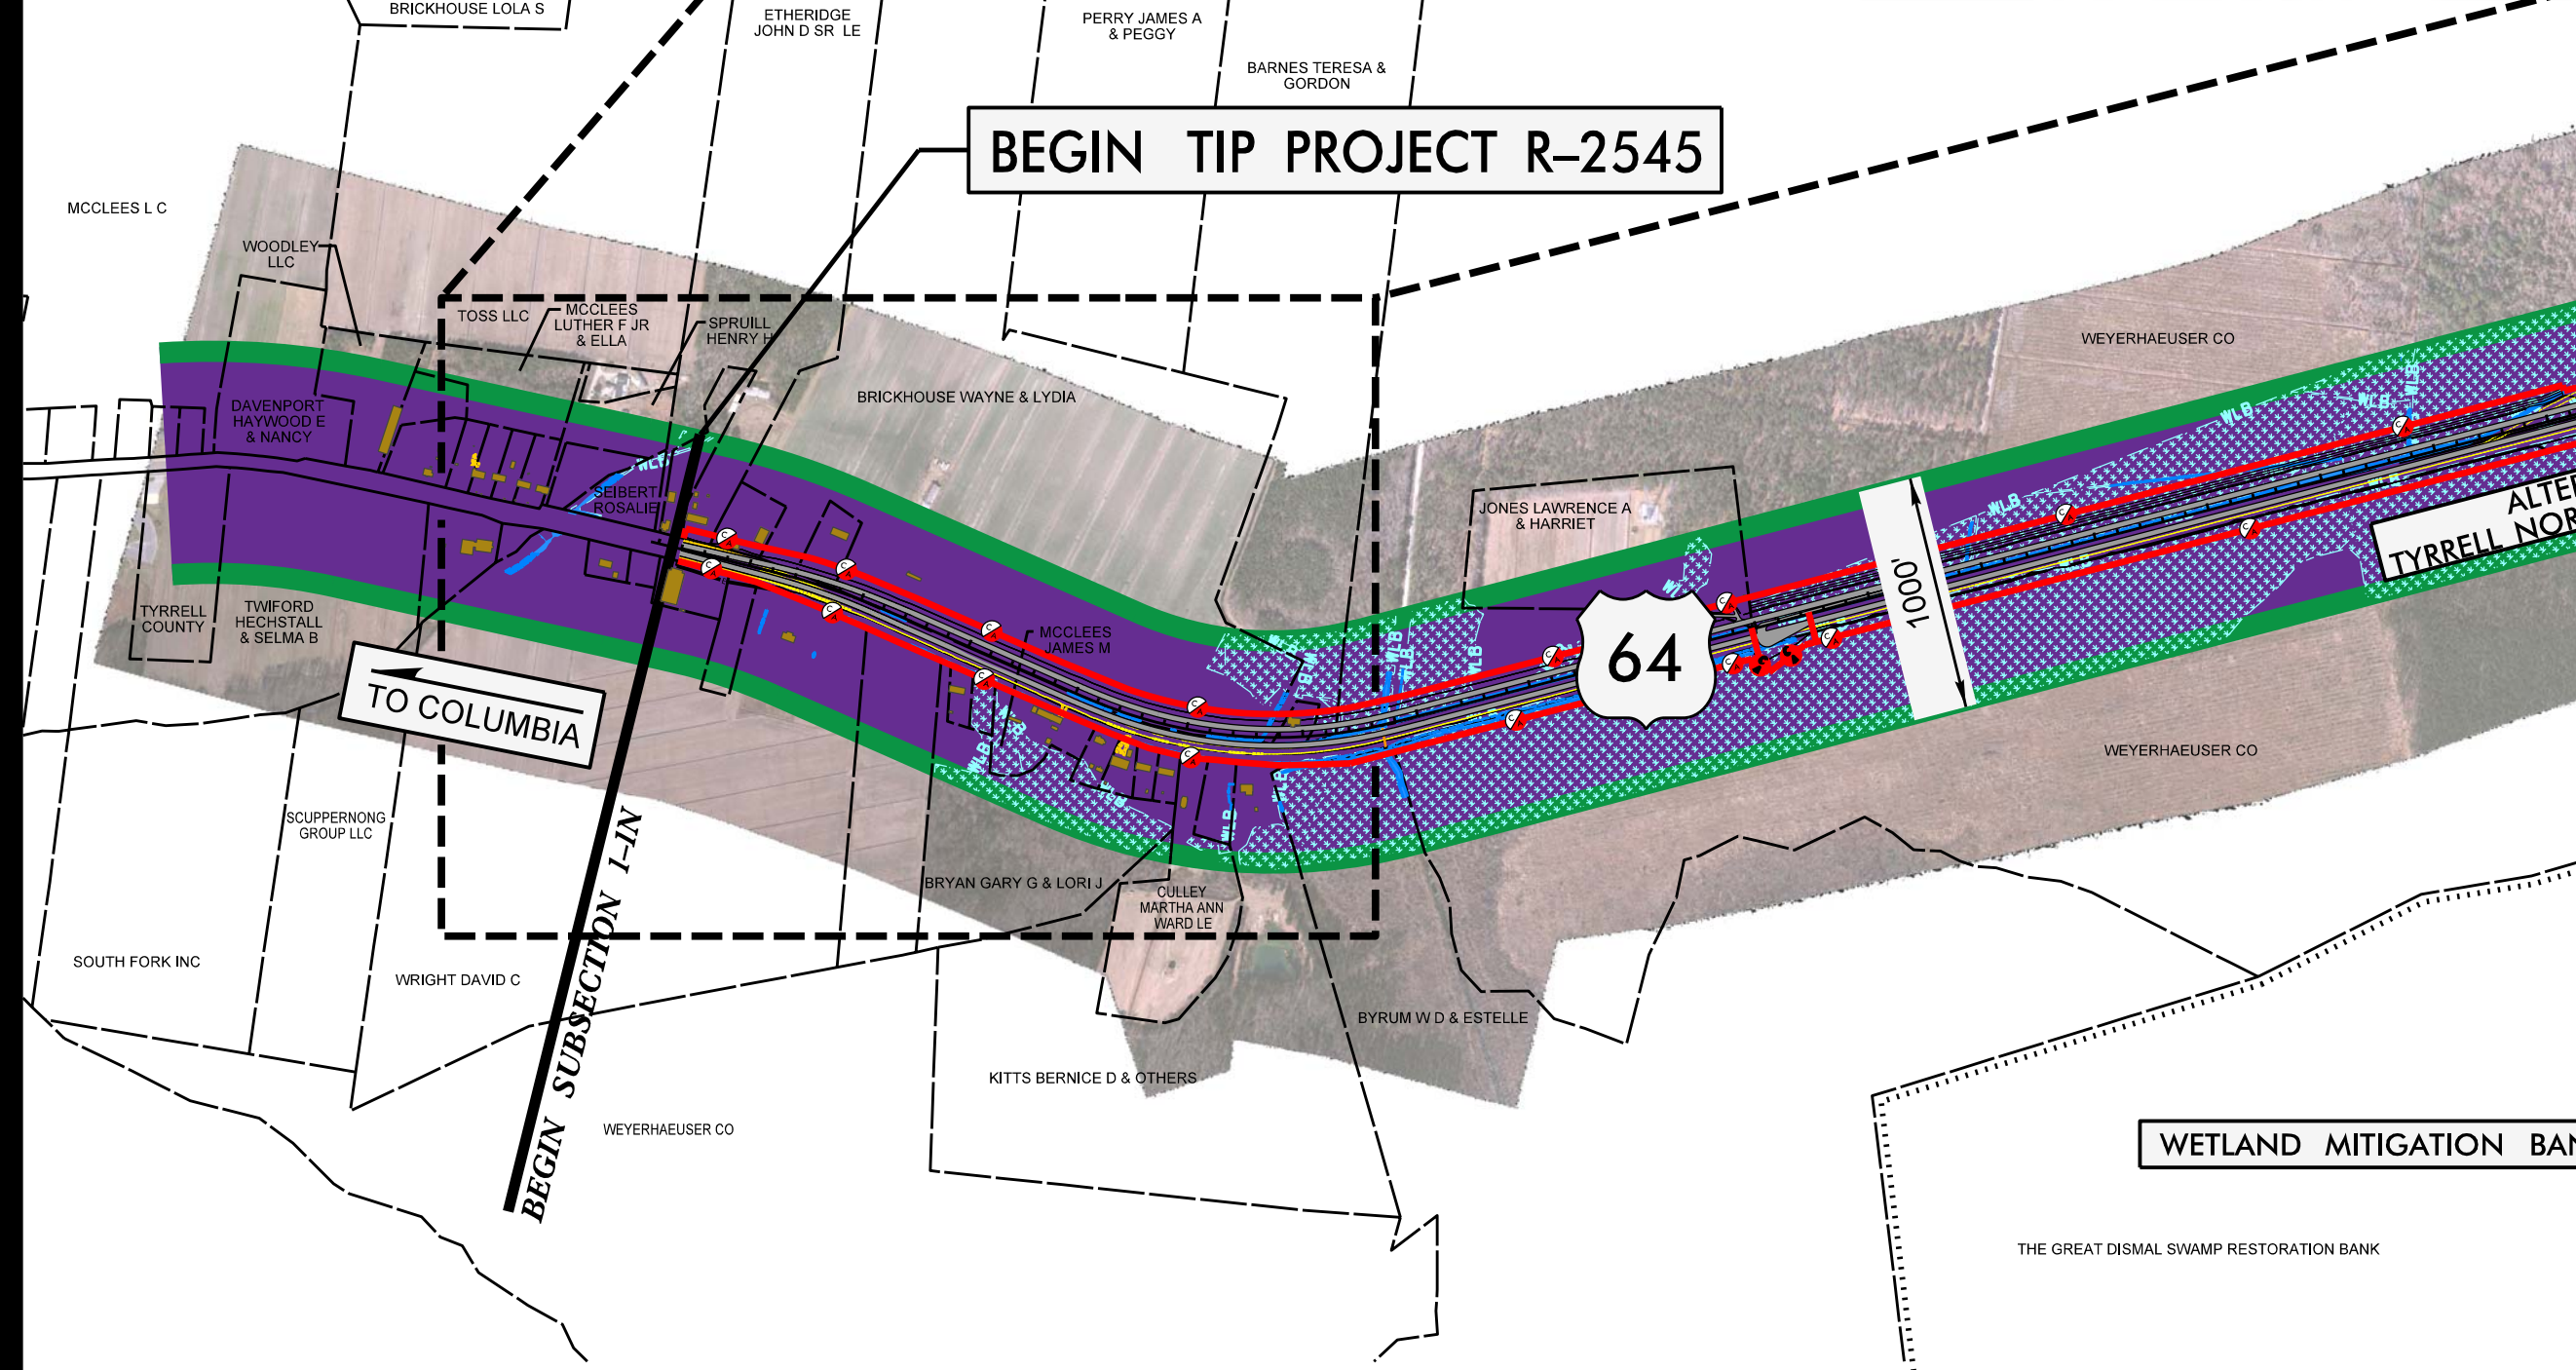



TO COLUMBIA

BEGIN SUBSECTION 1-1N

END SUBSECTION 1-1N
BEGIN SUBSECTION 1-2N

END SUBSECTION 1-2N
BEGIN SUBSECTION 1-3N

SEE SHEET 2N

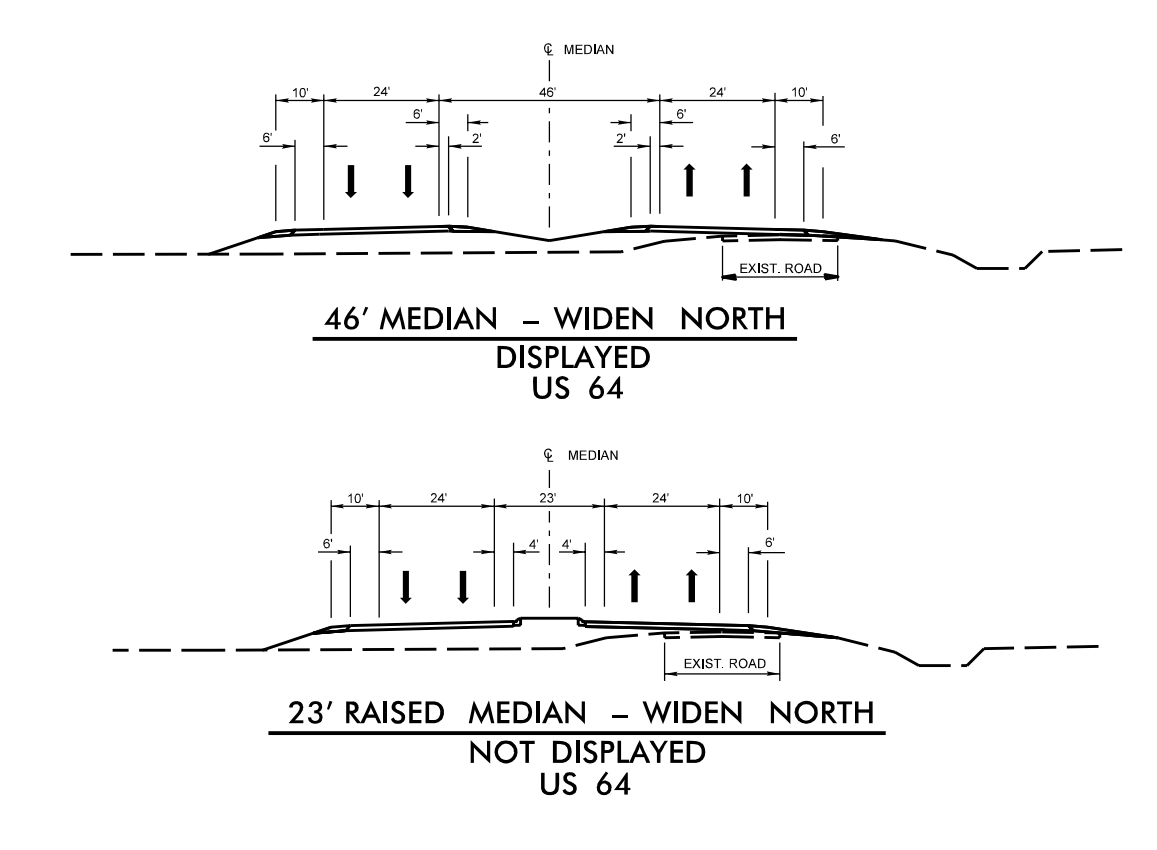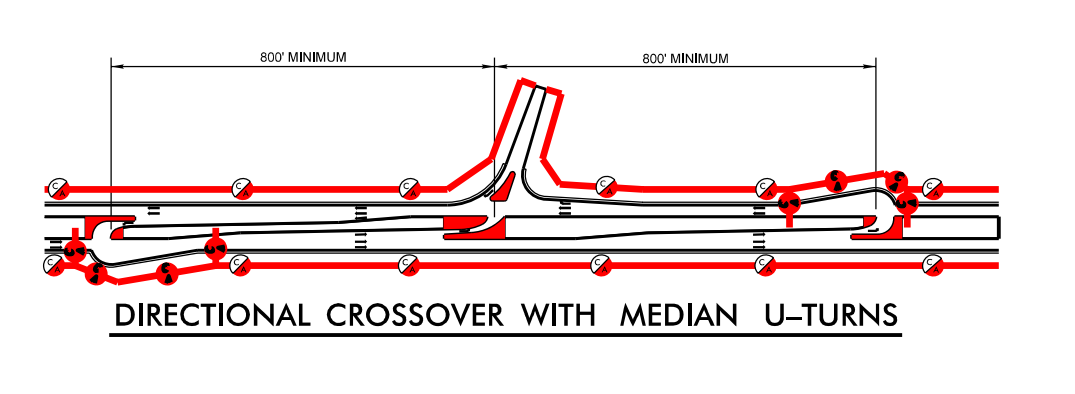

- LEGEND
- ALTERNATIVE TYRRELL NORTH
 - ALTERNATIVE DARE NORTHERN BYPASS
 - ALTERNATIVE DARE NORTH-1
 - ALTERNATIVE DARE NORTH-2
 - ALTERNATIVE DARE SOUTHERN BYPASS
 - TYRRELL & DARE NORTH-SIDE WIDENING
 - TYRRELL & DARE SOUTH-SIDE WIDENING
 - EXISTING BUILDING
 - LAKES, RIVERS, STREAMS AND PONDS
 - PROPOSED CONTROL OF ACCESS
 - PROPOSED PARTIAL CONTROL OF ACCESS
 - CHANNEL RELOCATION
 - COUNTY LINES
 - PROPERTY LINES
 - HISTORIC PROPERTY
 - WETLAND
 - WETLAND LIMITS BOUNDARY
 - MANAGED RESOURCES
 - PROPOSED STRUCTURES
 - EXISTING STRUCTURES TO BE REMOVED
 - EXISTING STRUCTURES TO BE RETAINED
 - PROPOSED PAVEMENT
 - PAVEMENT REMOVAL
 - PRESENT ADT
 - FUTURE ADT

ORTHOPHOTO DATA	DESIGN DATA
TYRRELL MISSION 2946 FEB. 17, 2009	FUNCTIONAL CLASS: #4
DARE MISSION 6946 SEPT. 26, 2009	DESIGN SPEED: #60 MPH
	MAX. SUPERELEVATION: 0.06

