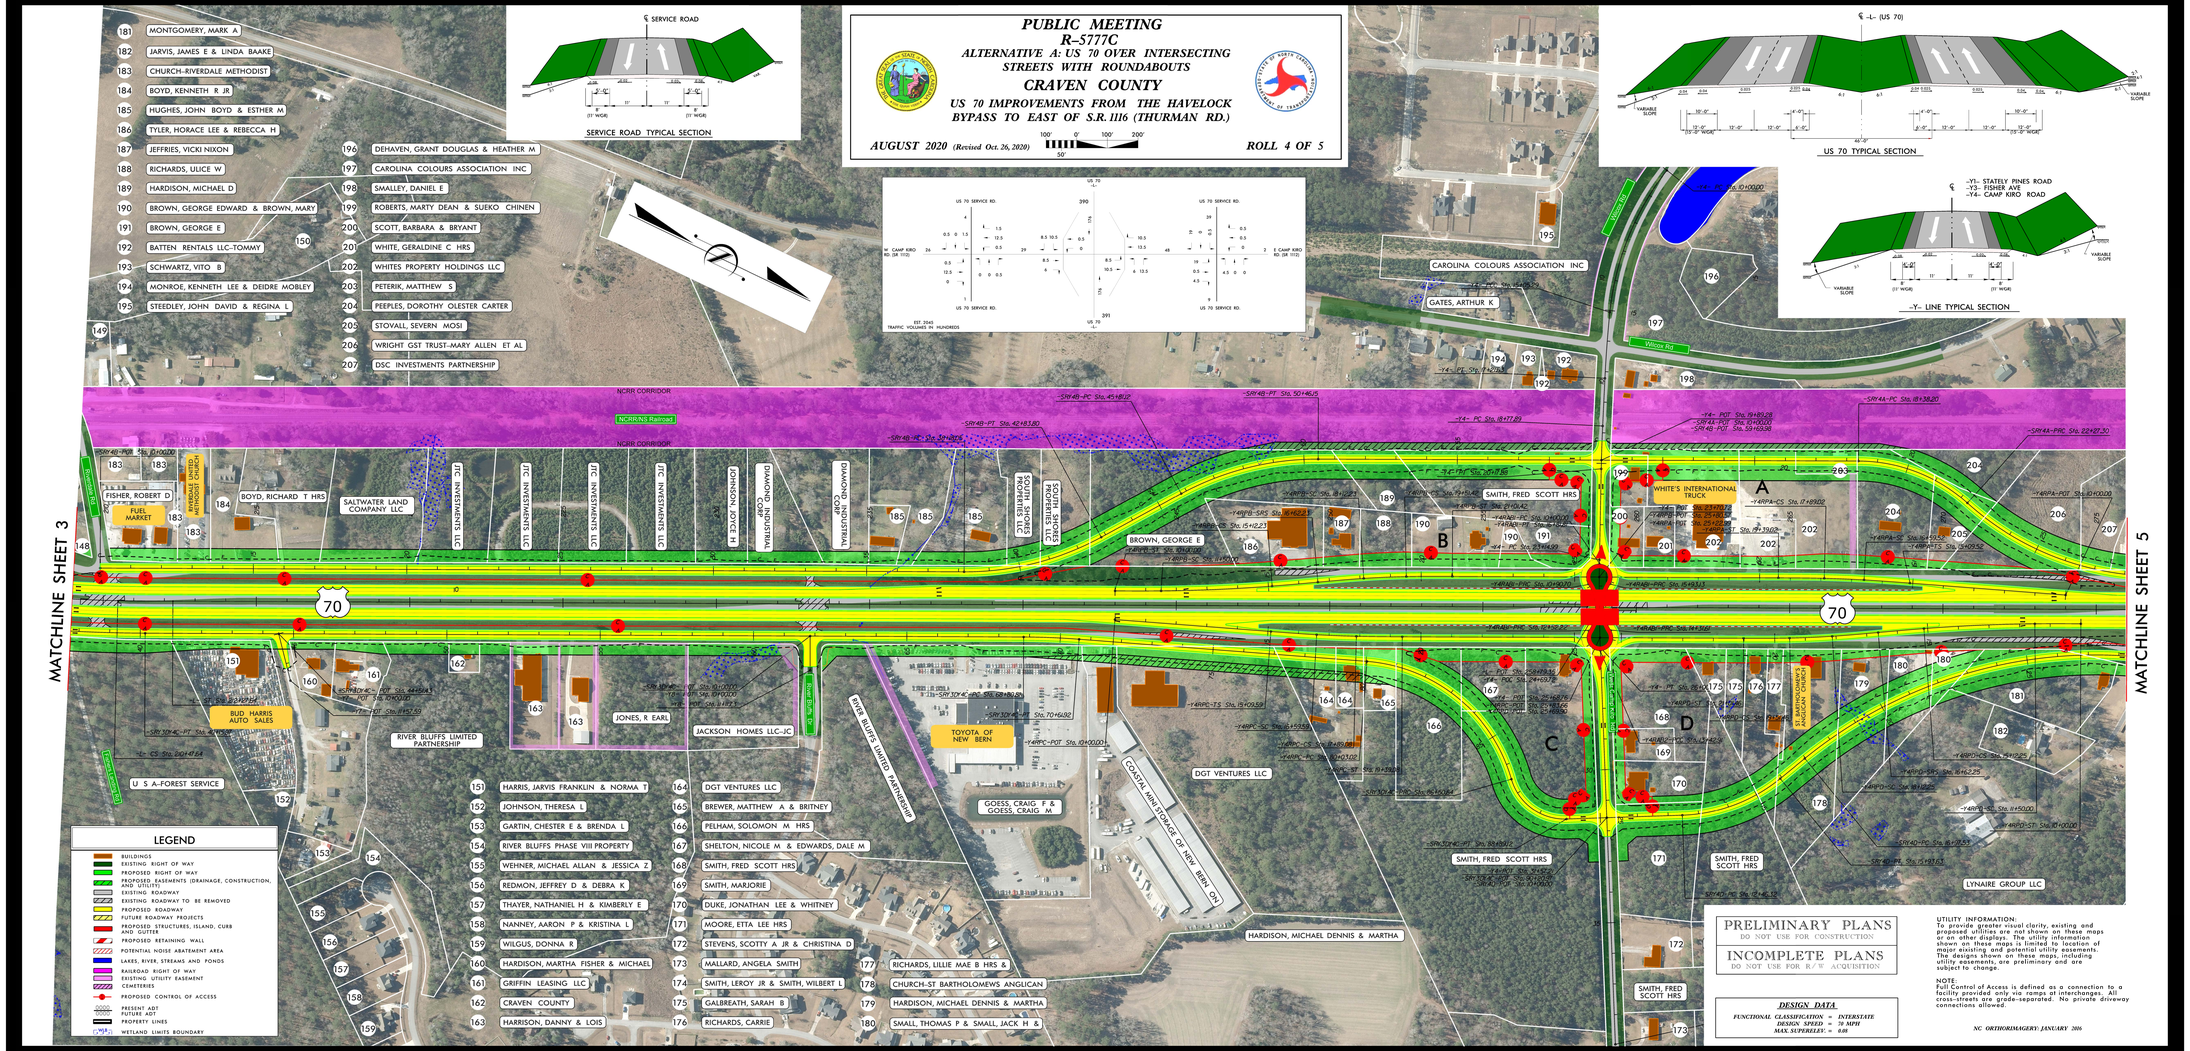
PUBLIC MEETING
R-5777C
ALTERNATIVE A: US 70 OVER INTERSECTING STREETS WITH ROUNDABOUTS
CRAVEN COUNTY
US 70 IMPROVEMENTS FROM THE HAVELOCK BYPASS TO EAST OF S.R. 1116 (THURMAN RD.)
AUGUST 2020 (Revised Oct. 26, 2020)
ROLL 4 OF 5
MATCHLINE SHEET 3
MATCHLINE SHEET 5
SERVICE ROAD TYPICAL SECTION
US 70 TYPICAL SECTION
-Y- LINE TYPICAL SECTION
-Y1- STATELY PINES ROAD
-Y3- FISHER AVE
-Y4- CAMP KIRO ROAD
LEGEND
BUILDINGS
EXISTING RIGHT OF WAY
PROPOSED RIGHT OF WAY
PROPOSED EASEMENTS (DRAINAGE, CONSTRUCTION, AND UTILITY)
EXISTING ROADWAY
EXISTING ROADWAY TO BE REMOVED
PROPOSED ROADWAY
FUTURE ROADWAY PROJECTS
PROPOSED STRUCTURES, ISLAND, CURB AND GUTTER
PROPOSED RETAINING WALL
POTENTIAL NOISE ABATEMENT AREA
LAKES, RIVER, STREAMS AND PONDS
RAILROAD RIGHT OF WAY
EXISTING UTILITY EASEMENT
CEMETERIES
PROPOSED CONTROL OF ACCESS
PRESENT ADT
FUTURE ADT
PROPERTY LINES
WETLAND LIMITS BOUNDARY
PRELIMINARY PLANS
DO NOT USE FOR CONSTRUCTION
INCOMPLETE PLANS
DO NOT USE FOR R/W ACQUISITION
DESIGN DATA
FUNCTIONAL CLASSIFICATION = INTERSTATE
DESIGN SPEED = 70 MPH
MAX. SUPERELEV. = 0.08
UTILITY INFORMATION:
To provide greater visual clarity, existing and proposed utilities are not shown on these maps or on other displays. The utility information shown on these maps is limited to location of major existing and potential utility easements. The designs shown on these maps, including utility easements, are preliminary and are subject to change.
NOTE:
Full Control of Access is defined as a connection to a facility provided only via ramps at interchanges. All cross-streets are grade-separated. No private driveway connections allowed.
NC ORTHOIMAGERY: JANUARY 2016
181 MONTGOMERY, MARK A
182 JARVIS, JAMES E & LINDA BAAKE
183 CHURCH-RIVERDALE METHODIST
184 BOYD, KENNETH R JR
185 HUGHES, JOHN BOYD & ESTHER M
186 TYLER, HORACE LEE & REBECCA H
187 JEFFRIES, VICKI NIXON
188 RICHARDS, ULICE W
189 HARDISON, MICHAEL D
190 BROWN, GEORGE EDWARD & BROWN, MARY
191 BROWN, GEORGE E
192 BATTEN RENTALS LLC-TOMMY
193 SCHWARTZ, VITO B
194 MONROE, KENNETH LEE & DEIDRE MOBLEY
195 STEEDLEY, JOHN DAVID & REGINA L
196 DEHAVEN, GRANT DOUGLAS & HEATHER M
197 CAROLINA COLOURS ASSOCIATION INC
198 SMALLEY, DANIEL E
199 ROBERTS, MARTY DEAN & SUEKO CHINEN
200 SCOTT, BARBARA & BRYANT
201 WHITE, GERALDINE C HRS
202 WHITES PROPERTY HOLDINGS LLC
203 PETERIK, MATTHEW S
204 PEEPLES, DOROTHY OLESTER CARTER
205 STOVALL, SEVERN MOSI
206 WRIGHT GST TRUST-MARY ALLEN ET AL
207 DSC INVESTMENTS PARTNERSHIP
148 FISHER, ROBERT D
149 U S A-FOREST SERVICE
150 SALTWATER LAND COMPANY LLC
151 HARRIS, JARVIS FRANKLIN & NORMA T
152 JOHNSON, THERESA L
153 GARTIN, CHESTER E & BRENDA L
154 RIVER BLUFFS PHASE VIII PROPERTY
155 WEHNER, MICHAEL ALLAN & JESSICA Z
156 REDMON, JEFFREY D & DEBRA K
157 THAYER, NATHANIEL H & KIMBERLY E
158 NANNEY, AARON P & KRISTINA L
159 WILGUS, DONNA R
160 HARDISON, MARTHA FISHER & MICHAEL
161 GRIFFIN LEASING LLC
162 CRAVEN COUNTY
163 HARRISON, DANNY & LOIS
164 DGT VENTURES LLC
165 BREWER, MATTHEW A & BRITNEY
166 PELHAM, SOLOMON M HRS
167 SHELTON, NICOLE M & EDWARDS, DALE M
168 SMITH, FRED SCOTT HRS
169 SMITH, MARJORIE
170 DUKE, JONATHAN LEE & WHITNEY
171 MOORE, ETTA LEE HRS
172 STEVENS, SCOTTY A JR & CHRISTINA D
173 MALLARD, ANGELA SMITH
174 SMITH, LEROY JR & SMITH, WILBERT L
175 GALBREATH, SARAH B
176 RICHARDS, CARRIE
177 RICHARDS, LILLIE MAE B HRS &
178 CHURCH-ST BARTHOLOMEWS ANGLICAN
179 HARDISON, MICHAEL DENNIS & MARTHA
180 SMALL, THOMAS P & SMALL, JACK H &
FISHER RD
FUEL MARKET
AFFORDABLE LIMITED PARTNERSHIP
BOYD, RICHARD T HRS
BUD HARRIS AUTO SALES
RIVER BLUFFS LIMITED PARTNERSHIP
JONES, R EARL
JACKSON HOMES LLC-JC
TOYOTA OF NEW BERN
GOESS, CRAIG F & GOESS, CRAIG M
COASTAL MINI STORAGE OF NEW BERN ON
DGT VENTURES LLC
HARDISON, MICHAEL DENNIS & MARTHA
SMITH, FRED SCOTT HRS
WHITE'S INTERNATIONAL TRUCK
ST MARTIN CONNECT LLC
LYNAIRE GROUP LLC
CAROLINA COLOURS ASSOCIATION INC
GATES, ARTHUR K
Wilcox Rd
NCRR CORRIDOR
NCRR/NS Railroad
JFC INVESTMENTS LLC
JFC INVESTMENTS LLC
JFC INVESTMENTS LLC
JFC INVESTMENTS LLC
JOHNSON JOYCE H
DIAMOND INDUSTRIAL CORP
DIAMOND CHAIR INDUSTRIAL
SOUTH SHORES PROPERTIES LLC
SOUTH SHORES PROPERTIES LLC
A
B
C
D
70
AUGUST 2020 (Revised Oct. 26, 2020)
ROLL 4 OF 5