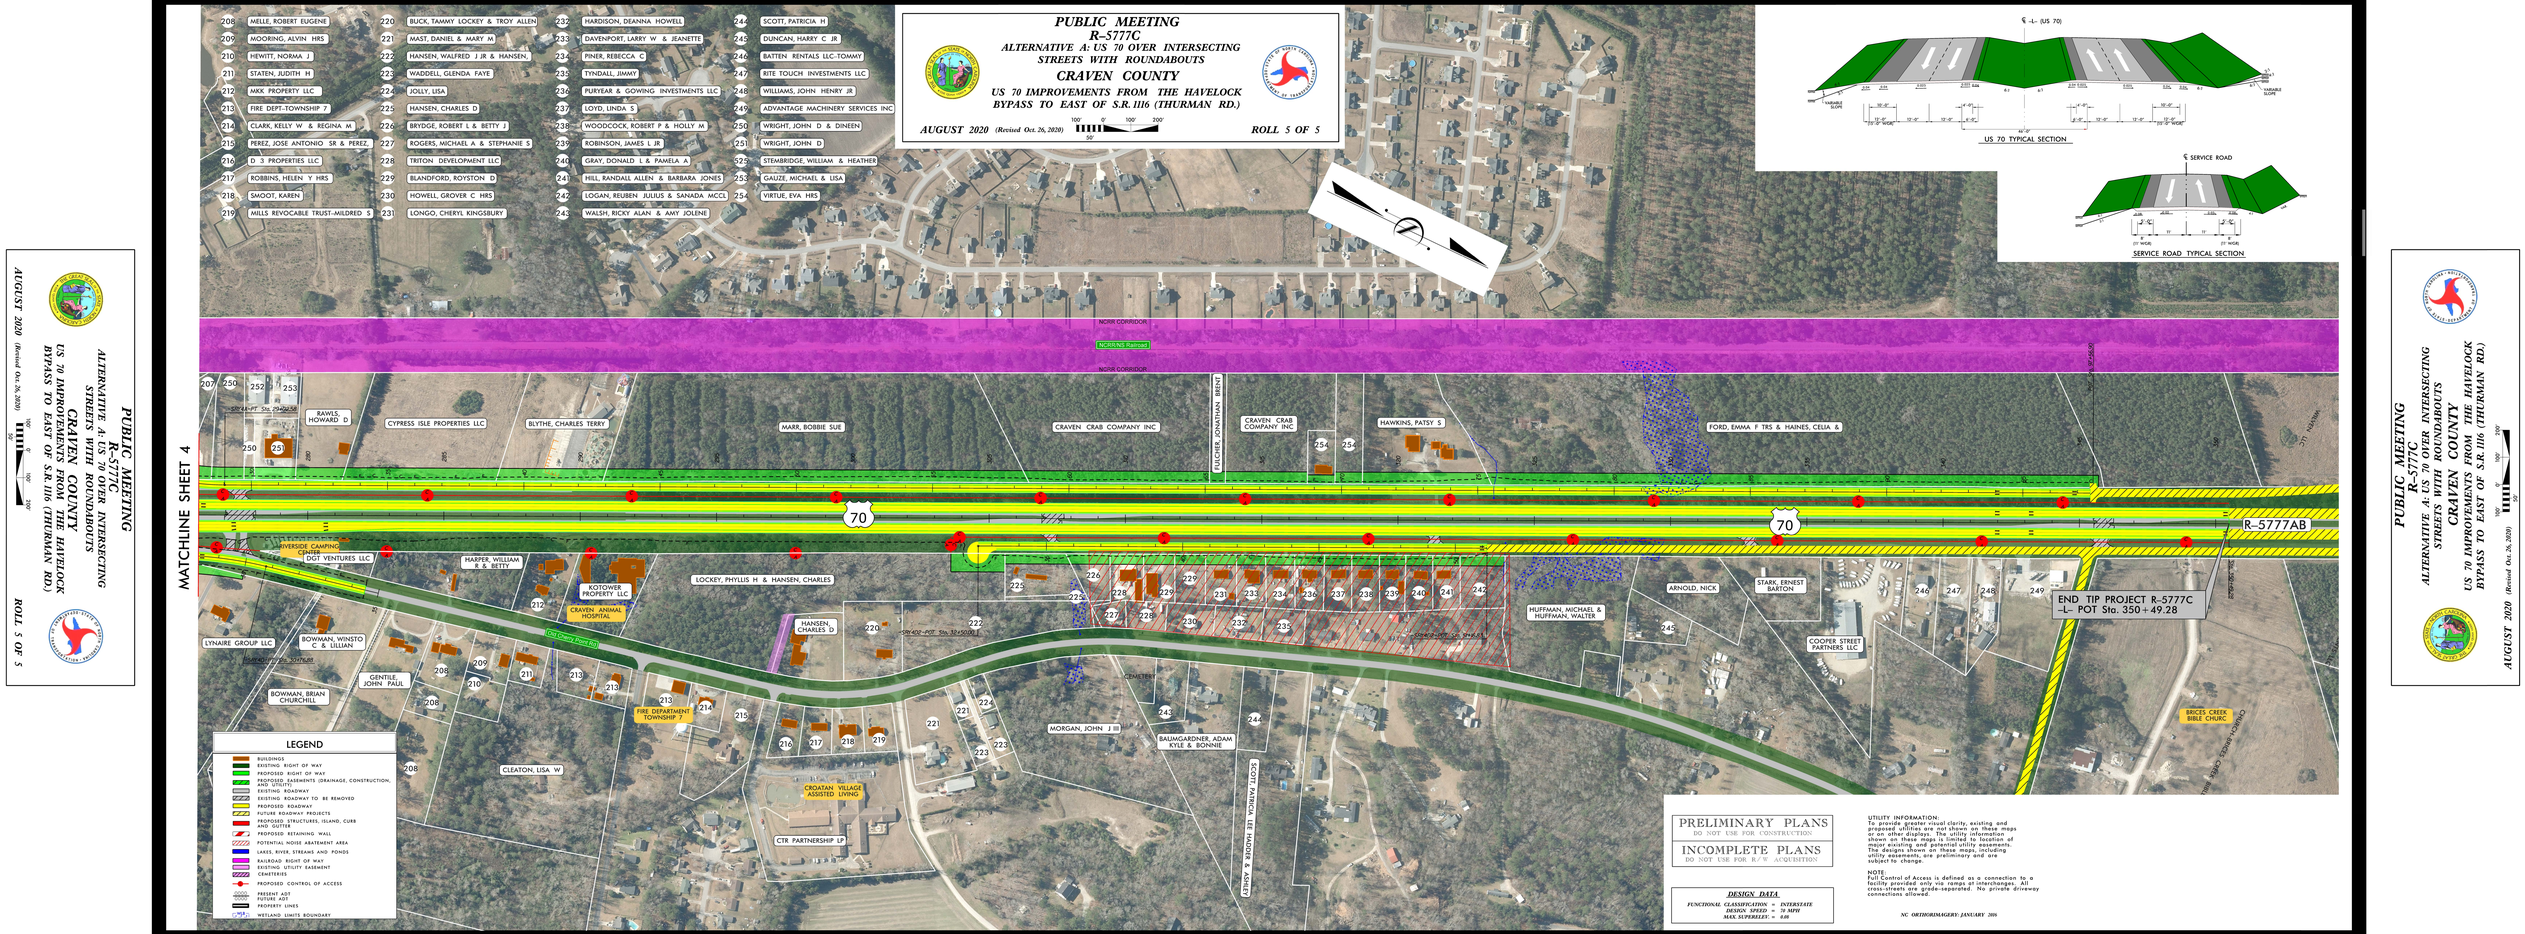
PUBLIC MEETING
R-5777C
ALTERNATIVE A: US 70 OVER INTERSECTING STREETS WITH ROUNDABOUTS
CRAVEN COUNTY
US 70 IMPROVEMENTS FROM THE HAVELOCK BYPASS TO EAST OF S.R. 1116 (THURMAN RD.)
AUGUST 2020 (Revised Oct. 26, 2020)
ROLL 5 OF 5
208 MELLE, ROBERT EUGENE
209 MOORING, ALVIN HRS
210 HEWITT, NORMA J
211 STATEN, JUDITH H
212 MKK PROPERTY LLC
213 FIRE DEPT-TOWNSHIP 7
214 CLARK, KELLY W & REGINA M
215 PEREZ, JOSE ANTONIO SR & PEREZ
216 D 3 PROPERTIES LLC
217 ROBBINS, HELEN Y HRS
218 SMOOT, KAREN
219 MILLS REVOCABLE TRUST-MILDRED S
220 BUCK, TAMMY LOCKEY & TROY ALLEN
221 MAST, DANIEL & MARY M
222 HANSEN, WALFRED J JR & HANSEN,
223 WADDELL, GLENDA FAYE
224 JOLLY, LISA
225 HANSEN, CHARLES D
226 BRYDGE, ROBERT L & BETTY J
227 ROGERS, MICHAEL A & STEPHANIE S
228 TRITON DEVELOPMENT LLC
229 BLANDFORD, ROYSTON D
230 HOWELL, GROVER C HRS
231 LONGO, CHERYL KINGSBURY
232 HARDISON, DEANNA HOWELL
233 DAVENPORT, LARRY W & JEANETTE
234 PINER, REBECCA C
235 TYNDALL, JIMMY
236 PURYEAR & GOWING INVESTMENTS LLC
237 LOYD, LINDA S
238 WOODCOCK, ROBERT P & HOLLY M
239 ROBINSON, JAMES L JR
240 GRAY, DONALD L & PAMELA A
241 HILL, RANDALL ALLEN & BARBARA JONES
242 LOGAN, REUBEN JULIUS & SANADA MCCL
243 WALSH, RICKY ALAN & AMY JOLENE
244 SCOTT, PATRICIA H
245 DUNCAN, HARRY C JR
246 BATTEN RENTALS LLC-TOMMY
247 RITE TOUCH INVESTMENTS LLC
248 WILLIAMS, JOHN HENRY JR
249 ADVANTAGE MACHINERY SERVICES INC
250 WRIGHT, JOHN D & DINEEN
251 WRIGHT, JOHN D
252 STEMBRIDGE, WILLIAM & HEATHER
253 GAUZE, MICHAEL & LISA
254 VIRTUE, EVA HRS
PUBLIC MEETING
R-5777C
ALTERNATIVE A: US 70 OVER INTERSECTING STREETS WITH ROUNDABOUTS
CRAVEN COUNTY
US 70 IMPROVEMENTS FROM THE HAVELOCK BYPASS TO EAST OF S.R. 1116 (THURMAN RD.)
AUGUST 2020 (Revised Oct. 26, 2020)
ROLL 5 OF 5
AUGUST 2020 (Revised Oct. 26, 2020)
ROLL 5 OF 5
℄ -L- (US 70)
VARIABLE SLOPE
US 70 TYPICAL SECTION
℄ SERVICE ROAD
SERVICE ROAD TYPICAL SECTION
MATCHLINE SHEET 4
NORR CORRIDOR
NCRR/NS Railroad
70
R-5777AB
END TIP PROJECT R-5777C
-L- POT Sta. 350+49.28
RAWLS, HOWARD D
CYPRESS ISLE PROPERTIES LLC
BLYTHE, CHARLES TERRY
MARR, BOBBIE SUE
CRAVEN CRAB COMPANY INC
CRAVEN CRAB COMPANY INC
GLOCHER, JONATHAN BRENT
HAWKINS, PATSY S
FORD, EMMA F TRS & HAINES, CELIA &
RIVERSIDE CAMPING CORP
DGT VENTURES LLC
HARPER, WILLIAM R & BETTY
KOTOWER PROPERTY LLC
CRAVEN ANIMAL HOSPITAL
LOCKEY, PHYLLIS H & HANSEN, CHARLES
HANSEN, CHARLES D
LYNAIRE GROUP LLC
BOWMAN, WINSTON C & LILLIAN
GENTILE, JOHN PAUL
BOWMAN, BRIAN CHURCHILL
Old Cherry Point Rd
FIRE DEPARTMENT TOWNSHIP 7
CLEATON, LISA W
CROATAN VILLAGE ASSISTED LIVING
CTR PARTNERSHIP LP
MORGAN, JOHN J III
BAUMGARDNER, ADAM KYLE & BONNIE
SCOTT PARKER LEE HOOPER & ASHLEY
HUFFMAN, MICHAEL & HUFFMAN, WALTER
ARNOLD, NICK
STARK, ERNEST BARTON
COOPER STREET PARTNERS LLC
BRICES CREEK BIBLE CHURC
CHURCH OF BRICES CREEK BIBLE
LEGEND
BUILDINGS
EXISTING RIGHT OF WAY
PROPOSED RIGHT OF WAY
PROPOSED EASEMENTS (DRAINAGE, CONSTRUCTION, AND UTILITY)
EXISTING ROADWAY
EXISTING ROADWAY TO BE REMOVED
PROPOSED ROADWAY
FUTURE ROADWAY PROJECTS
PROPOSED STRUCTURES, ISLAND, CURB AND GUTTER
PROPOSED RETAINING WALL
POTENTIAL NOISE ABATEMENT AREA
LAKES, RIVER, STREAMS AND PONDS
RAILROAD RIGHT OF WAY
EXISTING UTILITY EASEMENT
CEMETERIES
PROPOSED CONTROL OF ACCESS
PRESENT ADT
FUTURE ADT
PROPERTY LINES
WETLAND LIMITS BOUNDARY
PRELIMINARY PLANS
DO NOT USE FOR CONSTRUCTION
INCOMPLETE PLANS
DO NOT USE FOR R/W ACQUISITION
DESIGN DATA
FUNCTIONAL CLASSIFICATION = INTERSTATE
DESIGN SPEED = 70 MPH
MAX SUPERELEV. = 6.00
UTILITY INFORMATION:
To provide greater visual clarity, existing and proposed utilities are not shown on these maps or on other displays. The utility information shown on these maps is a general depiction of known existing and potential utility easements. The designs shown on these maps, including utility easements, are preliminary and are subject to change.
NOTE:
Full Control of Access is defined as a connection to a facility provided only via ramps at interchanges. All cross-streets are grade-separated. No private driveway connections allowed.
NC ORTHOIMAGERY: JANUARY 2016