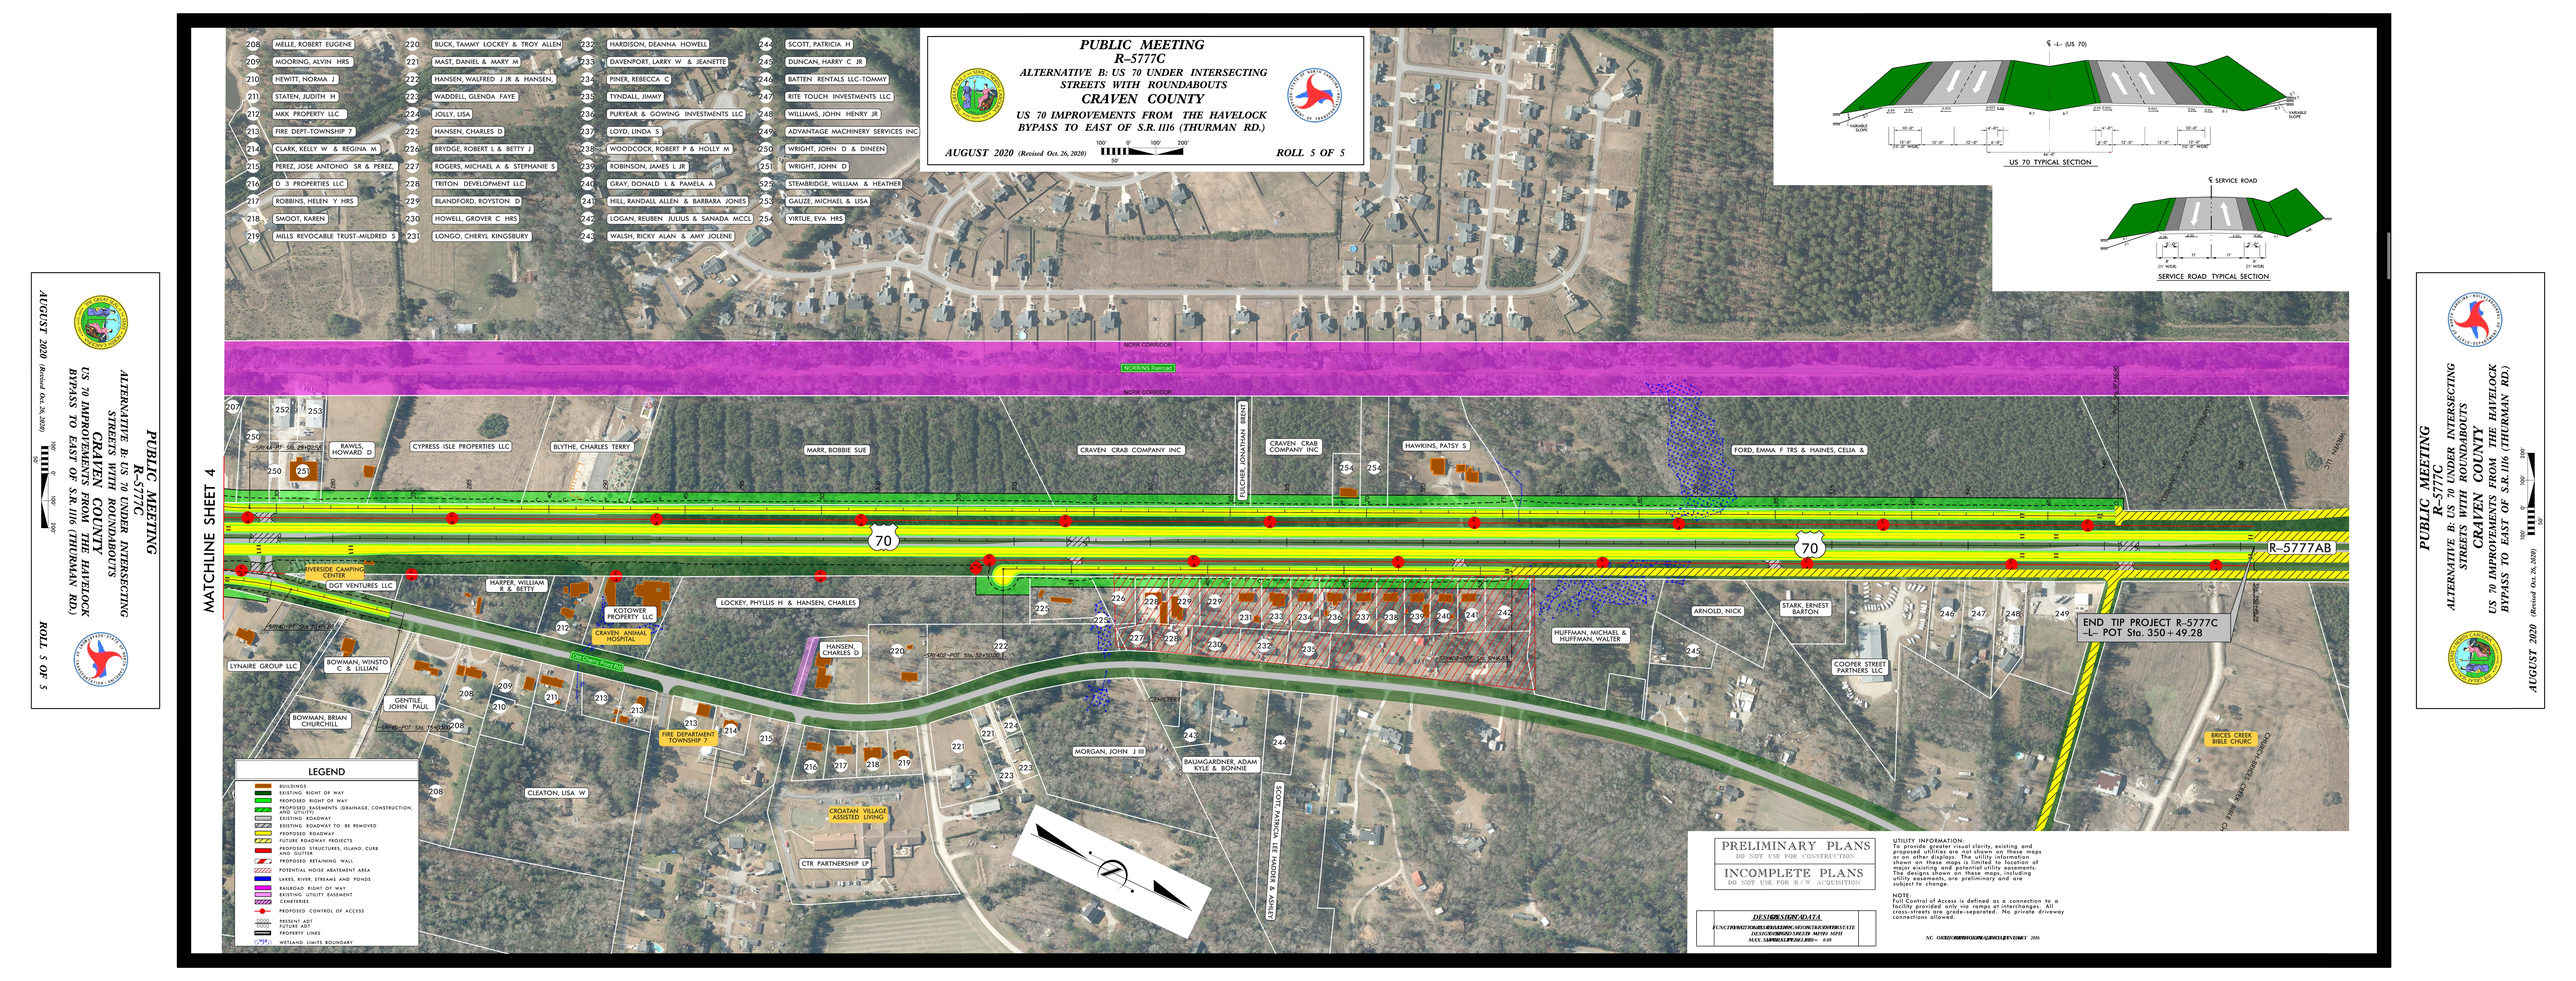
PUBLIC MEETING
R–5777C
ALTERNATIVE B: US 70 UNDER INTERSECTING STREETS WITH ROUNDABOUTS
CRAVEN COUNTY
US 70 IMPROVEMENTS FROM THE HAVELOCK BYPASS TO EAST OF S.R. 1116 (THURMAN RD.)
AUGUST 2020 (Revised Oct. 26, 2020)
ROLL 5 OF 5
208 MELLE, ROBERT EUGENE
209 MOORING, ALVIN HRS
210 HEWITT, NORMA J
211 STATEN, JUDITH H
212 MKK PROPERTY LLC
213 FIRE DEPT-TOWNSHIP 7
214 CLARK, KELLY W & REGINA M
215 PEREZ, JOSE ANTONIO SR & PEREZ
216 D 3 PROPERTIES LLC
217 ROBBINS, HELEN Y HRS
218 SMOOT, KAREN
219 MILLS REVOCABLE TRUST-MILDRED S
220 BUCK, TAMMY LOCKEY & TROY ALLEN
221 MAST, DANIEL & MARY M
222 HANSEN, WALFRED J JR & HANSEN,
223 WADDELL, GLENDA FAYE
224 JOLLY, LISA
225 HANSEN, CHARLES D
226 BRYDGE, ROBERT L & BETTY J
227 ROGERS, MICHAEL A & STEPHANIE S
228 TRITON DEVELOPMENT LLC
229 BLANDFORD, ROYSTON D
230 HOWELL, GROVER C HRS
231 LONGO, CHERYL KINGSBURY
232 HARDISON, DEANNA HOWELL
233 DAVENPORT, LARRY W & JEANETTE
234 PINER, REBECCA C
235 TYNDALL, JIMMY
236 PURYEAR & GOWING INVESTMENTS LLC
237 LOYD, LINDA S
238 WOODCOCK, ROBERT P & HOLLY M
239 ROBINSON, JAMES L JR
240 GRAY, DONALD L & PAMELA A
241 HILL, RANDALL ALLEN & BARBARA JONES
242 LOGAN, REUBEN JULIUS & SANADA MCCL
243 WALSH, RICKY ALAN & AMY JOLENE
244 SCOTT, PATRICIA H
245 DUNCAN, HARRY C JR
246 BATTEN RENTALS LLC-TOMMY
247 RITE TOUCH INVESTMENTS LLC
248 WILLIAMS, JOHN HENRY JR
249 ADVANTAGE MACHINERY SERVICES INC
250 WRIGHT, JOHN D & DINEEN
251 WRIGHT, JOHN D
252 STEMBRIDGE, WILLIAM & HEATHER
253 GAUZE, MICHAEL & LISA
254 VIRTUE, EVA HRS
PUBLIC MEETING
R–5777C
ALTERNATIVE B: US 70 UNDER INTERSECTING STREETS WITH ROUNDABOUTS
CRAVEN COUNTY
US 70 IMPROVEMENTS FROM THE HAVELOCK BYPASS TO EAST OF S.R. 1116 (THURMAN RD.)
AUGUST 2020 (Revised Oct. 26, 2020)
ROLL 5 OF 5
NORR CORRIDOR
NCRR(NS) Railroad
MATCHLINE SHEET 4
RAWLS, HOWARD D
CYPRESS ISLE PROPERTIES LLC
BLYTHE, CHARLES TERRY
MARR, BOBBIE SUE
CRAVEN CRAB COMPANY INC
FISCHER, JONATHAN BRENT
HAWKINS, PATSY S
FORD, EMMA F TRS & HAINES, CELIA &
HAVELOCK CEMETERY
RIVERSIDE CAMPING CENTER
DOT VENTURES LLC
HARPER, WILLIAM R & BETTY
KOTOWER PROPERTY LLC
CRAVEN ANIMAL HOSPITAL
LOCKEY, PHYLLIS H & HANSEN, CHARLES
HANSEN, CHARLES D
LYNAIRE GROUP LLC
BOWMAN, WINSTO C & LILLIAN
GENTILE JOHN PAUL
BOWMAN, BRIAN CHURCHILL
FIRE DEPARTMENT TOWNSHIP 7
CLEATON, LISA W
CROATAN VILLAGE ASSISTED LIVING
CTR PARTNERSHIP LP
MORGAN, JOHN J III
BAUMGARDNER, ADAM KYLE & BONNIE
SCOTT, PATRICIA H & MOORE, R.E. & ASHLEY
HUFFMAN, MICHAEL & HUFFMAN, WALTER
ARNOLD, NICK
STARK, ERNEST BARTON
COOPER STREET PARTNERS LLC
BRICES CREEK BIBLE CHURC
CHURCH OF CHRIST BRICES CREEK BIBLE CH
70
R-5777AB
END TIP PROJECT R-5777C
-L- POT Sta. 350+49.28
-SR402-POT Sta. 32+50.00 -L-
-SR402-POT Sta. 32+50.00 -L-
-SR402-POT Sta. 32+50.00 -L-