STORY'S CROSSROADS HISTORIC DISTRICT

-Y5- SANDBANKS RD. (SR 1200)

Added right-turn lane at intersection.

Flattened horizontal curve from 2,000' to 2,500' radius reducing the superelevation from 6% to 5%.

GEOENVIRONMENTAL AREA– AREA OF KNOWN CONTAMINATION

Added right-turn taper at intersection.

-Y8- TINKHAM RD. (SR 1201)

Added right-turn taper at intersection.

NAD 83

13

TO VIRGINIA

CONC. MOUNTABLE MEDIAN PER RFP

-L3- US 13/158

-Y4- NC 137

SEPTIC SYSTEM

Added right-turn taper at intersection.

SYSTEM

-Y6A- BARFIELD RD. (SR 1128)

Added right-turn lane at intersection.

Flattened horizontal curve from 2,000' to 2,500' radius reducing the superelevation from 6% to 5%.

CONC. MOUNTABLE MEDIAN PER RFP

Added right-turn taper at intersection.

-Y7- CORNER HIGH RD. (SR 1126)

Moved U-turn bulb south 200' to provide access to Charles Seader parcel remnant.

-Y9- HILL LANE RD. (SR 1122)

SEPTIC SYSTEM

GEOENVIRONMENTAL AREA– AREA OF KNOWN CONTAMINATION

-Y10- US 158

158

END PROJECT -L3- STA. 386+81.78

INTERMEDIATE COMPLETION DATE DECEMBER 17, 2013

LEGEND
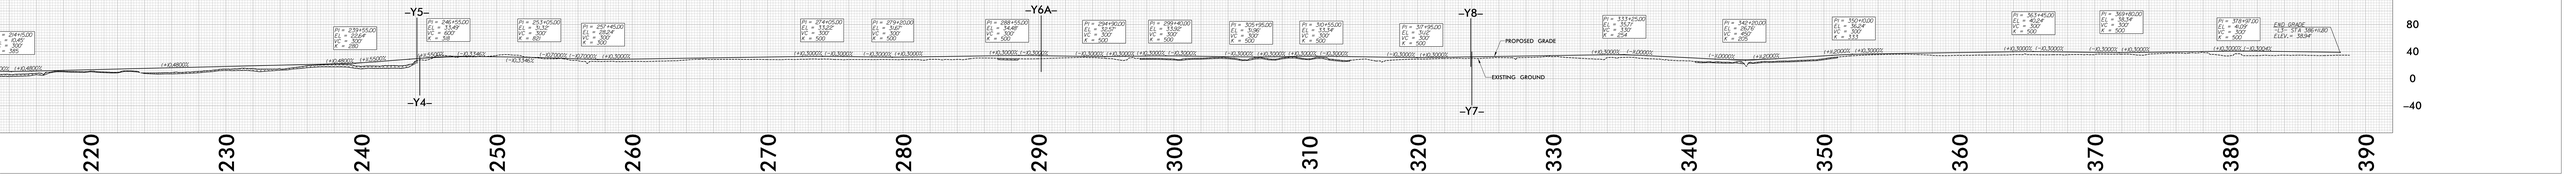
- BUILDINGS
- EXISTING RIGHT OF WAY
- EXISTING EASEMENTS
- EXISTING UTILITY EASEMENT
- PROPOSED RIGHT OF WAY
- PROPOSED EASEMENTS
- EXISTING ROADWAY
- EXISTING ROADWAY TO BE REMOVED
- EXISTING ROADWAY TO BE RESURFACED
- PROPOSED ROADWAY
- EXISTING WETLANDS
- PROPOSED STRUCTURES, ISLAND, CURB AND GUTTER
- EXISTING STRUCTURES
- LAKES, RIVER, STREAMS AND PONDS
- HISTORIC PROPERTY