No.	Property Owner
153	ATKINS, BYRON L
154	ATKINS, BYRON L
155	SHIELDS, BRENDA NEAL
156	WEATHERMAN, PAULA D
157	VANCE, DONALD R & D M JR
158	WEAVIL, JUDY S
159	WEAVIL, JUDY S & SMITH, DANNY R
160	WEAVIL, JUDY S & SMITH, DANNY R
161	GAUSE, TREVIS ASHLEY & REGINA LISA
162	HUNDLEY, CURTIS LEE & LISA LEONTINE
163	TAYLOR OIL COMPANY
164	CLARKE, DELORES S & CARL L
165	BERRIER, DON M
166	TAYLOR OIL COMPANY
167	POPE, ESTELLE S
168	W S FORSYTH CO BD OF ED
169	DRAUGHN, SANDY L & LADEEA ANN
170	GANN, JEFFREY W & MELANIE A
171	BURKS, KENNETH T & NAOMI E
172	GARDNER, DAVID W & AMY D
173	HORDE, LORAN S
174	WILSON, DOUGLAS L & MELISSA
175	SHARPE, DOVER C JR & ELLEN
176	TAFFER, LANDON R & EVON
177	CHURCH, CHRISTOPHER D & SHELLEY J
178	COVERT, JEREMY B & SUNSHYNE H
179	POPE, LAWRENCE E
180	TOZER, MICHAEL RAY & KRISTINA
181	BOVENDER, LONNIE W JR & JUDITH H
182	HEDRICK, GREGORY KENT
183	SNOW, SHARON A & HOFMAN, KATHERINE M
184	TEMPLES, MAGDELINE WILKINS
185	SOUTHERN BELL TEL & TEL
186	TILLEY, WILLIAM W & RONDA
187	HARRISON, DEBORAH C & GALLIMORE, DENNIS WAYNE
188	HARRISON, DEBORAH C & GALLIMORE, DENNIS WAYNE
189	DAVENPORT, LEONARD C & ELSIE
190	ROUDABUSH, FRANCIS D & DOROTHY A
191	GORDON, STEPHEN R & VICTORIA L
192	GILLEY, TERRILL JAMES & RUTH LYNNETTE
193	RICHARDSON, JOHN GREGORY & ANGELA S
194	SOLOMON, RAY H & BETTY H
195	GILLEY, SAMUEL A & LYNDA
196	NITEN, JOSEPH MICHAEL & ERIN F
197	LOCKLEAR, WILLIAM & DEBRA
198	BULLARD, CHRISTOPHER LLOYD
199	SUGGS, ROBERT FRANKLIN JR & DEBORAH HELMS
200	TUCKER, JOHN W & HELEN
201	SHARPE, KENNETH D & RACHEL B
202	OVERTON, BRIAN SCOTT & JENNIFER LORIE
203	GUNTER, VIRGEL WAYNE & VIVIEN
204	CAMERON, RICHARD E & SHARON
205	CHANDLER, JAMES M JR & SHARON
206	YODER, TERRY A & EVELYN
207	YOKELEY, MARJORIE SALCHOW
208	SPECIALE, GERARD JAMES & CAROL
209	SCHAEFER, FREDERICK A & MARTHA
210	JACOBS, LARRY E & IRENE B
211	EARNHARDT, AJACK V & ELIZABETH
212	KIMMER, ANTHONY T & CYNTHIA B
213	SHUGART ENTERPRISES LLC
214	MILLER, MATTHEW J
215	SHUGART MANAGEMENT
216	KIVETT, BRENDA HOLT
217	SHUGART ENTERPRISES LLC
218	CARRANZA, IGNACIO OROZCO & LAURA OROZCO
219	BAUMGARTNER, ANNETTE RENEE
220	CROY, CHARLIE & CHRISTY L
221	HOLLOWELL, TIMOTHY W & WANDA B
222	LITTLE, LOREN A & MARGARET R
223	WINSLOW, GARY E & OWENS, MARY L
224	MOTSINGER, RONALD D & RENEE S
225	MOTSINGER, VANN ROGER & ELIZABETH
226	TRIDENT PROPERTIES LLC
227	GIBBS, KIMBERLY L
228	SHEFFIELD, PRESTON B & LAUREN M
229	TRIDENT PROPERTIES LLC
230	TRIDENT PROPERTIES LLC
231	STOCK, CAROL LYNN
232	TRIDENT PROPERTIES LLC
233	TRIDENT PROPERTIES LLC
234	SAUNDERS, WILLIAM F & CHONG CHA
235	WILSON, JILL & CLARK, JONATHAN
236	TRIDENT PROPERTIES LLC
240	SMITH, WILLIAM W JR & JUDITH C
241	MCCLENIC, BRIAN S & JEWEL T
242	THOMPSON, JOHN E & VIRGINIA S
243	ATZENHOFER, KRISTOPHER L & BAMBI D
244	HOLCOMB, CHRISTOPHER T & PAMELA M
245	OVERBY, STEPHEN M & ASHLEY B
246	MCKINNEY, JIMMY W & RACHEL
247	WINSLOW, GARY E & OWENS, MARY L
248	BLAIR, STEPHANIE & MARK
249	SYKOLA, RAYMOND JR
250	REHBAUM, WILLIAM F & LISA C
251	KIEL, BRADLEY A & MARLO R
252	LINDSEY, DEBORAH K
253	HENDERSHOT, STEVEN D & WENDY N
254	DAVIS, SHELTON B & MISTY
255	LAIL, DOUGLAS & STANLEY, ROBERT L
256	TURNER, MICHAEL E & BRANDY D
258	WILSON, WILLIAM E JR & MARTHA B
259	GONZALEZ, JACSON A & GINA V
260	WOODALL, ROBERT P JR & MELANIE A
261	GIBSON, DIOUNTE K & TIFFANY S
262	TURNER, ELIZABETH S & STEVEN P
263	BRECKENRIDGE, MICHAEL K & RAINA E
264	TURNER, RICHARD JAMES & STEPHANIE JAMES
265	SWAISGOOD, THOMAS D & SUFLAY, CINCY M
266	KEENER, BRANDON M & KRYSTAL Y
267	SAMPSON, EDWARD TERRY & ANGELA T
268	BELCHER, DONALD E & BARBARA H
269	FERREE, JOSEPH B & HOLLY R
270	KUHL, WILLIAM A & BRENDA
271	REDD, LEWIS L & TOMORROW J
272	RAMSAY, EMMET P & PATRICIA N
273	CAIN, HEATHER W & WILLIAM E III
274	LOCKLEAR, BONNIE RAE
275	CLAPP, BARBARA W
276	WILLIAMS, SAM H III & TANYA L
277	BOTTOMS, EUGENE & DALE
278	QUINTERO, JOHN & SARRIA, CAROLINA
279	ELLISON, RICARDI & SHANNA J
280	BREWER, BOBBY JR & ANGELA N
281	LINVILLE, BOBBIE L JR & SHERRI J
282	BELL, STEPHANIA L & RICHARDSON, TIMOTHY
283	ADAMS, KEVIN A & MCCULLOUGH, LOUISE T
284	VANCE, LATANDRA T
285	BRABHAM, MARLA Y & ADALINE
286	MACKEY, ORLANDO JR & ELLIS, RASANNA M
287	ALLEN, ROBERT SCOTT & MARTIN, NIKKI K
288	WAGONER, MICHAEL N SR & DEBARA O
289	JURNEY, BILL F & JOYCE J
290	WOODARD, DANYELLE R
295	OAKLEY, JERRY ARNOLD & BOSTIC, JOE E
296	PHILLIPS, DAVID WENDELL
297	SLIGH, KURT VON & CATHERINE
298	BARRETT-LYON, TIFFANY S & LYON, JEREMY D
299	SHUPING, TODD A & ANNETTE
300	PEPPERS, MICHAEL T & KIMBERLY ANNE WESLEY
301	GRAVES, DEWAN L & TAYLOR-GRAVES, KELDA L
302	BOUTON, SCOTT C & WENDY D
303	CAVINESS-THAMES, MONICA RHEA
304	GARRETT, DANIEL M JR & ELLEN
305	SOUTHERN, ROBERT M JR & MAUREEN
306	WRIGHT, JAMES R & SHARON
307	DENNISON, JAMES C & JENNIFER A
308	EDDLEMAN, MARK S & GLENDA T
309	MINOR, JACK & BONNIE
310	MARTINEZ, OCTAVIO H & ANGELICA
311	SAMUELS, DONALD R & CATHY
312	POSTON, JASON BANKS & JOANNA THOMASSON
313	SALTER, JAMES E & SHIRLEY H
314	PATEE, RONNIE D & VESTA C
315	INGRAM, WALTER JR
316	SECRETARY HOUSING & URBAN DEV
317	MCFADDEN, KENNETH ALAN & PAMELA O
318	LOWE, JOHN D & TRACY L
319	SAWTELLE, ROBERT M & CHRISTINA L
320	MAIN, JEFFREY CLEVE
321	STEWART, LEROY A & TONI L
322	HENNIS, TAMRA LYNNETTE
323	STILLINGS, DAVID L & SABRINA W
324	VIOLETTE, DEBORAH W
325	ROMESBERG, SHERRY L
326	HOWELL, MARK A & MELISSA
327	MURPHY, JEFFREY DAVIS & MEDINA MURPHY, MONICA C
328	HORNE, ALAN D & KATHY L
329	HRINIAK, RICHARD J JR & KIM C
330	SIGMON, JODY L & CATHERINE W
331	MCCANN, MICHAEL P & LORI L
332	SEIDELMANN, JOHN H & ROSEMARY S
333	SMITH, KENNETH LEE & PAULA
334	TERRY, JOHN A JR & KERRY J
335	HEWETT, JAMES WALLACE & DEBORAH BARR
336	WHALEY, RONALD WAYNE & BARBARAA
337	CRINER, MARIAN H
338	TURNEY, DARRELL A & CATHY
339	FRASCH, WILLIAM EDWARD & MELISSA ANDERSON
340	SNIPES, JAMES A & CARRIE A
341	ANGELL, FLOYD E & ERNEST ANGELL
342	BAILEY, CHRISTOPHER & ROBERT L
343	ANGELL, FLOYD E & MARGIE S
344	LASSLER, JOHN S JR & MCCORMICK, JENNIFER L
345	AUSTIN, JUNE L & KENNETH H SR
346	GLENN MEADOW HOMEOWNERS ASSN I
347	HAGGERTY, JAMES B
348	STEVENS, TODD LUTHER
349	JOHNSON, CATHERINE ELIZABETH
350	MOORE, NICHOLAS CAMERON & SUZANNE MARIE
351	MECUM, JASON TAYLOR & LISA WEAVER
352	RAIANO, ANDREW THOMAS & JILL ANN
353	POTTER, RICHARD NED & SHELLY MARIE
354	HUMBERSON, EDDIE R & JUDITH ARLEEN
355	PINCKNEY, RADIAH FRANCES
356	GLEN VILLAGE OWNERS ASSN
357	SCHROEDER, MARTIN & LESLIE
358	RYLAND GROUP THE INC
359	ALLEN, ROGER D & GRACE A
360	RYLAND GROUP THE INC
361	COMERFORD, DANIEL ERIC & JANIS ELLIOTT
362	MERCER, ROBERT G & MARIE K
363	LOGAN, SCOTT A & HASZARD, MEGAN D
364	GLEN VILLAGE OWNERS ASSN
365	GLEN VILLAGE LLC
366	PAGADUAN, REY & FEGIE
367	HAIGLER, CHERYL RENEE & RICHARD EDWIN
368	COOK, SID GOERGE WASHINGTON JR
369	FINLEY, CARL & JANNELLE
370	BENSON, ROBERT R & JACQUELINE A
371	WINDSOR INVESTMENTS LLC
372	WINDSOR INVESTMENTS LLC
373	SCALES, RITA DELORES
374	WINDSOR INVESTMENTS LLC
375	WINDSOR INVESTMENTS LLC
376	GLEN VILLAGE LLC
377	RUSHING, MARK A & DANA J
378	LESMEISTER, FRANK & MARY K
379	GRANT, SHAROLYN S & CURTIS, CHARLENE A
380	KLASS, KEVIN MITCHELL & ROBYN VANHOY
381	RYLAND GROUP INC THE
382	AUTENRIETH, TAMMY
383	FUSCO, STEVEN M & BERNADETTE M
384	HUBBARD, RODNEY E & LAURIE
385	RYLAND GROUP THE INC
386	GLEN VILLAGE LLC
387	CLARK, CHERYL C
388	MURPHY, DOUGLAS & BRUGGER, KIMBERLY A
389	FIKE, KENNETH LAMAR
390	WILLIARD, CHARLES OTHA III
391	LANGE, BRIAN CLEMENT & ZOE ANN
392	WASHINGTON, JENNIFER
393	ANTHONY, DELRAY L & SHATON M
394	PILEGGI, BARRY F & MAUREEN M
395	CARPENTER, RICHARD SCOTT & KIMBERLEY R
396	RIERSON, BRIAN LEE
397	WILSON, SCOTT A & MARILYN R
398	CARTER, ALLEN T & BEVERLY
399	MASTEN ENTERPRISES LLC
400	RYLAND GROUP INC THE
401	POTTER, KATHI G & HELEN L
402	RYLAND GROUP INC THE
403	WILLIAMS, WAYNE ALAN & PAMELA BOSTIC
404	DAVIS, MARK H & ASHLEY
405	HARVEY, CARLTON & BERTHA
406	CHARBONNEL, ROBERT JAMES & NAOMI BELINDA
407	GLEN VILLAGE OWNERS ASSN INC
408	PULLIAM, RICKY L & DAVA M
409	FOY, THOMAS VINCENT JR & BARBARA J
410	GLEN VILLAGE LLC
411	THOMAS, RASHAD SALEEM & MALIKA S
412	GLEN VILLAGE LLC
413	CULLEN, JEFFREY S & LORI LEA
414	EVAN, JEROME & DEAUNNA
415	KEMP, TIM W & MELODY L
416	DAVIS, BRIAN E & TANYA R
417	GLEN VILLAGE LLC
418	LEE, JASON KENNETH & ERICA STOCK

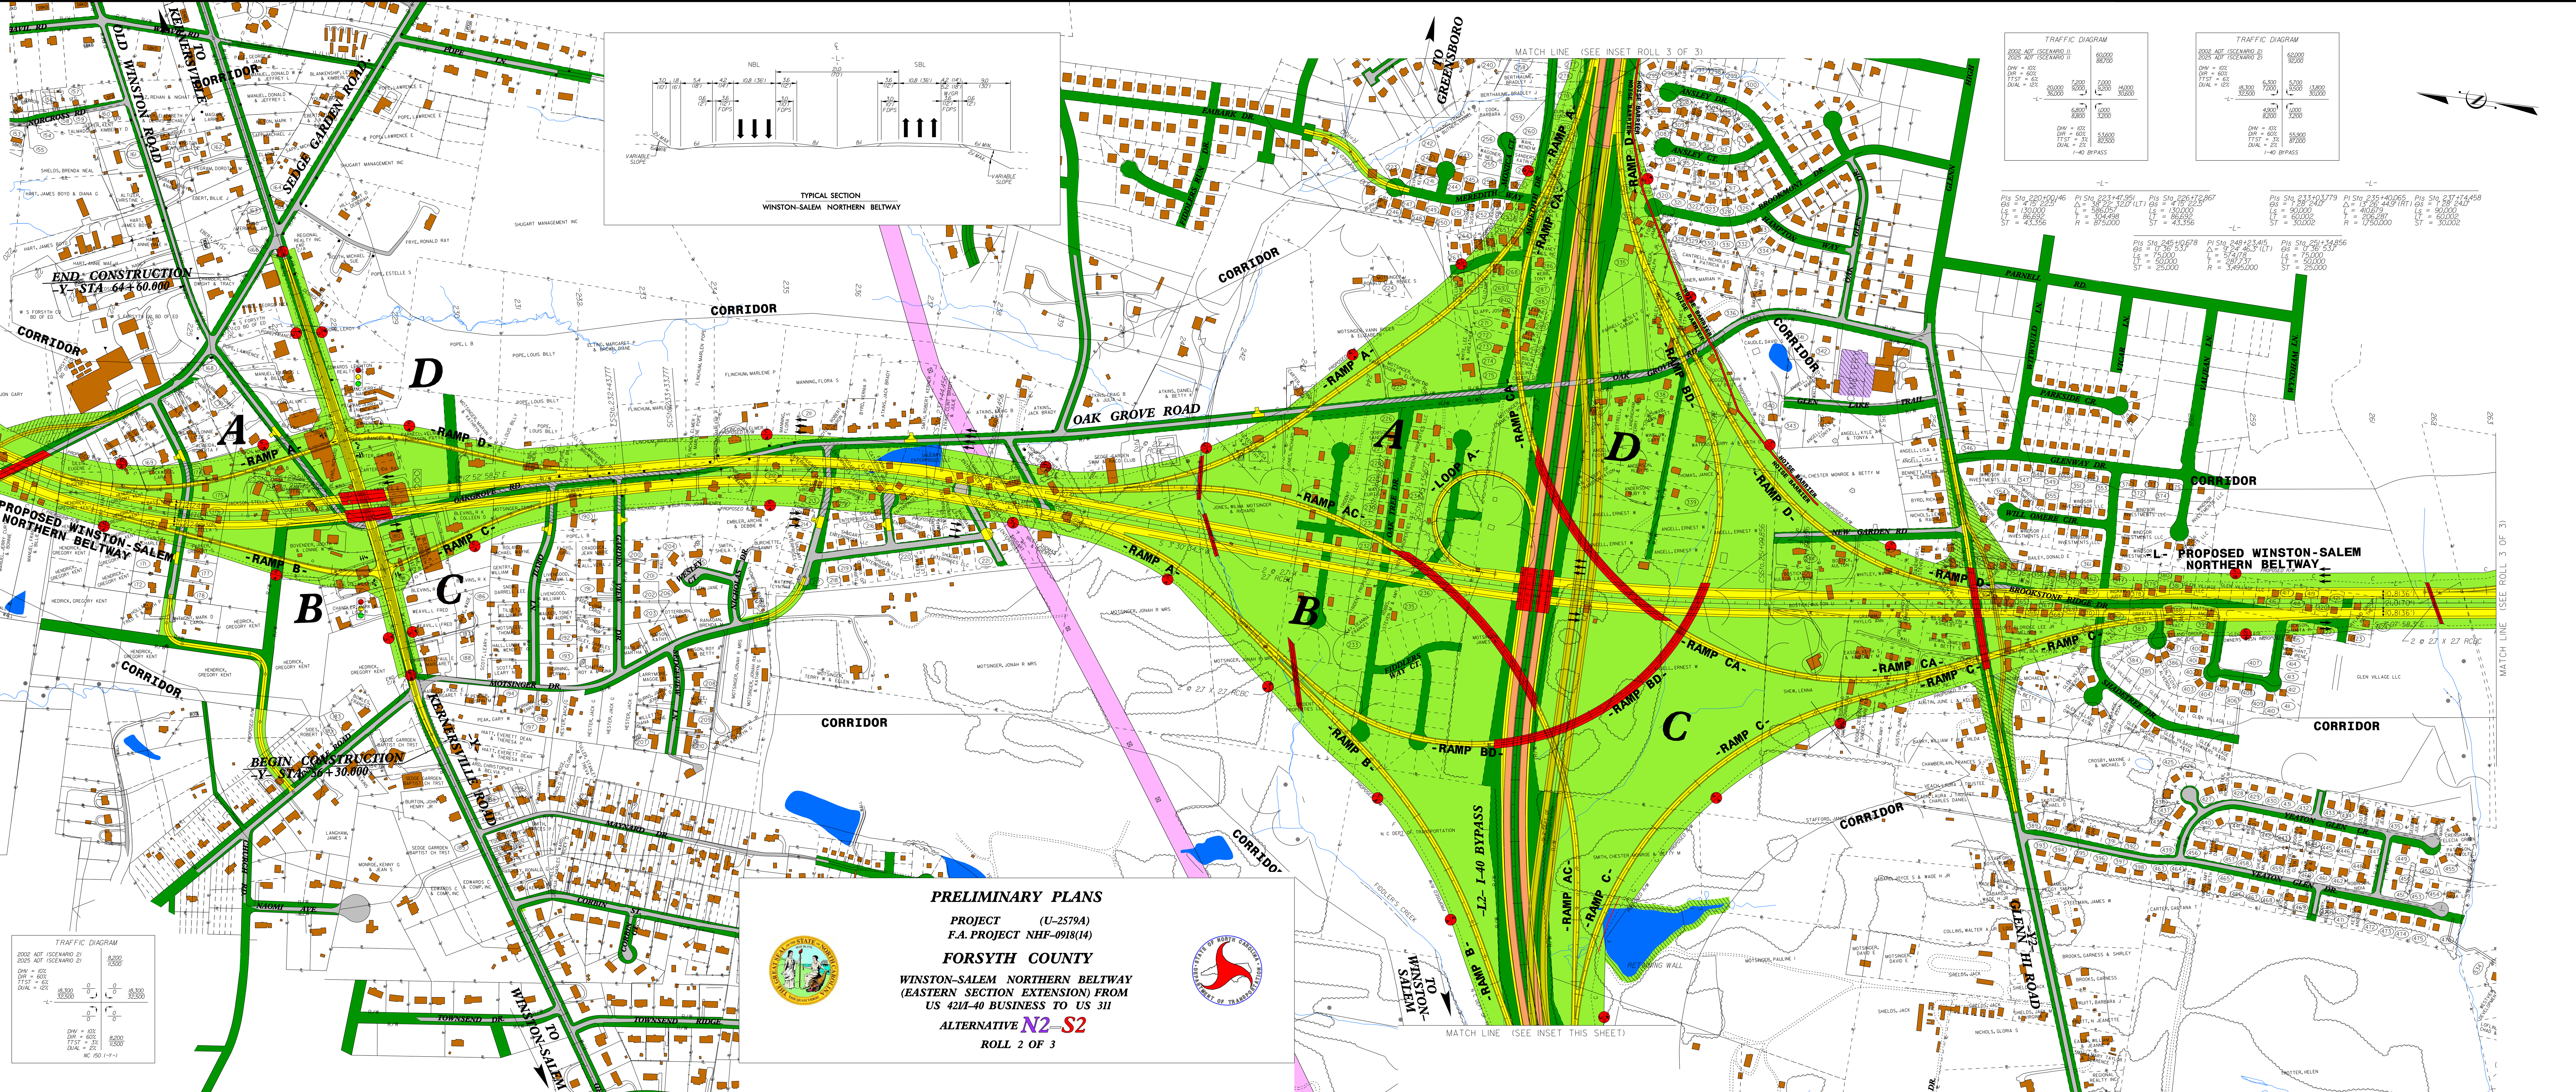

PRELIMINARY PLANS

PROJECT (U-2579A)
F.A. PROJECT NHF-0918(14)

FORSYTH COUNTY

WINSTON-SALEM NORTHERN BELTWAY
(EASTERN SECTION EXTENSION) FROM
US 421/I-40 BUSINESS TO US 311

ALTERNATIVE N2–S2

ROLL 2 OF 3

LEGEND

- BUILDINGS
- EXISTING RIGHT OF WAY
- PROPOSED RIGHT OF WAY
- ALL PROPOSED EASEMENTS
- EXISTING ROADWAY
- EXISTING ROADWAY TO BE REMOVED
- EXISTING ROADWAY TO BE RESURFACED
- EXISTING UTILITY EASEMENTS
- PROPOSED ROADWAY
- TEMP RDWY/DETOURS
- FUTURE ROADWAY
- PROPOSED STRUCTURES, ISLAND, CURB AND GUTTER
- EXISTING STRUCTURES, ISLAND, CURB AND GUTTER TO BE RETAINED
- EXISTING STRUCTURES, ISLAND, CURB AND GUTTER TO BE REMOVED
- LAKES, RIVER, STREAMS AND PONDS
- RAILROAD RIGHT OF WAY
- RAILROAD DETOURS
- CEMETERIES
- WETLANDS
- PROPOSED CONTROL OF ACCESS
- EXISTING CONTROL OF ACCESS
- CITY LIMITS LINE
- 2002 PRESENT ADT / 2025 FUTURE ADT
- PROPERTY LINES
- EXISTING TRAFFIC SIGNAL
- PROPOSED TRAFFIC SIGNAL

FUNCTIONAL CLASS. = INTERSTATE
DESIGN SPEED = 110 km/hr (70 mph)
MAX. SUPER. = 0.10

50m 0 50m 100m

METRIC

PRELIMINARY PLANS
DO NOT USE FOR CONSTRUCTION

No.	Property Owner
419	GORDON, JAMES F JR & CRAIG, LINDA
420	MCGLOTHIN, CHRISTOPHER & APRIL
421	CHALMERS, GERALD LAMAR & TERESA
422	RYLAND GROUP INC THE
423	KYSER, DARIUS & RAMONDA
424	GLEN VILLAGE OWNERS ASSN INC
425	MIER, STACY B & MISTY M
426	TREFZ, THEODORE W II & KAREN E
427	MOORE, DANNY KENT & HELEN C
428	ASH, STEVEN ROBERT & EVA MARIE
429	ASEMOTA, ROBERT O & SUSAN
430	CRAVEN, TONY R & DEBORAH H
431	COTTRELL, KEVIN B & MALISSA L
432	WOODRUFF, BOBBY & DIANNE R
433	BROWN, DAVID M & KRISTI S
434	GAUTIER, LLOYD WAYNE
435	BRANCH, KIM L & MICHELLE W
436	KEARNS, STEPHANIE ANN
437	FARMER, JIMMIE LEE & BRENDA T
438	REISENAUR, JACQUELINE K
439	MCREYNOLDS, MICHAEL LEE
440	HERRINGTON, DOROTHY MICHELLE
441	WILES, MARK W & BRENDA J
442	HULL, KENNETH G & DONNA, JERRY A
443	BURNETTE, DOYLE LEE & DEBORAH SUSAN
444	DANIEL, THOMPSON G JR
445	WILLIAMS, EDDIE & LORI
446	WILLIAMS, EDDIE & LORI
447	REDMON, DEREK LEE & TRACEY C
448	REOPEL, BRYAN & LOUISE
449	HANES, JOHN F & RHONDA J
450	SULLIVAN, DAVID K & LANELL M
451	ROUNTREE, BARRY D & SYLVIA A
452	CARLTON, PAUL C & TRACIE P
453	PHILLIPS, MICHAEL D & RHONDA M
454	BRANSCOME, ROY LEE & MIRANDA CAYE
455	LEWIS, RONALD CALVIN & DAPHNE TUCKER
456	HARTLEY, KEVIN ALAN & CHERYLE CARLTON
457	COVINGTON, SELINA SPEAKS
458	PERCELL, JAMES A & LINDA F
459	CARROLL, CHARLES E MELINDA H
460	SHAW, MATTHEW M & CYNTHIA
461	BROWNING, DENNIS RICHARD II & JENNIFER DIANA
462	GIBBS, TERRY L & DAVENPORT, AMY ELIZABETH
463	HUBBARD REALTY OF W S INC
464	DAVIS, BOBBY LEE JR & KELLY OAKLEY
465	DYER, TED LEE & KAREN MARSHALL
466	SIMMONS, STEVEN W & ANGELA F
467	CUTHRELL, DENISE GREEN
468	WESTERVELT, TODD GREGORY & LISA R
469	THOMPSON, WILLIAM DAVID & MELISSA G
470	PERRY, WILLIAM R II
471	KELLY, BARRY L & DEBORAH W
472	JASS, CARL RICHARD & KATHERINE A
473	MEYERHOEFFER, BRITT VAN
474	GOFORTH, RAY VON JR & PAMELA S
475	PETERS, JAN JENNINGS
476	POTANKA, LAWRENCE A & LINDA S
534	WALKER, SCOTT D & CHERYL V

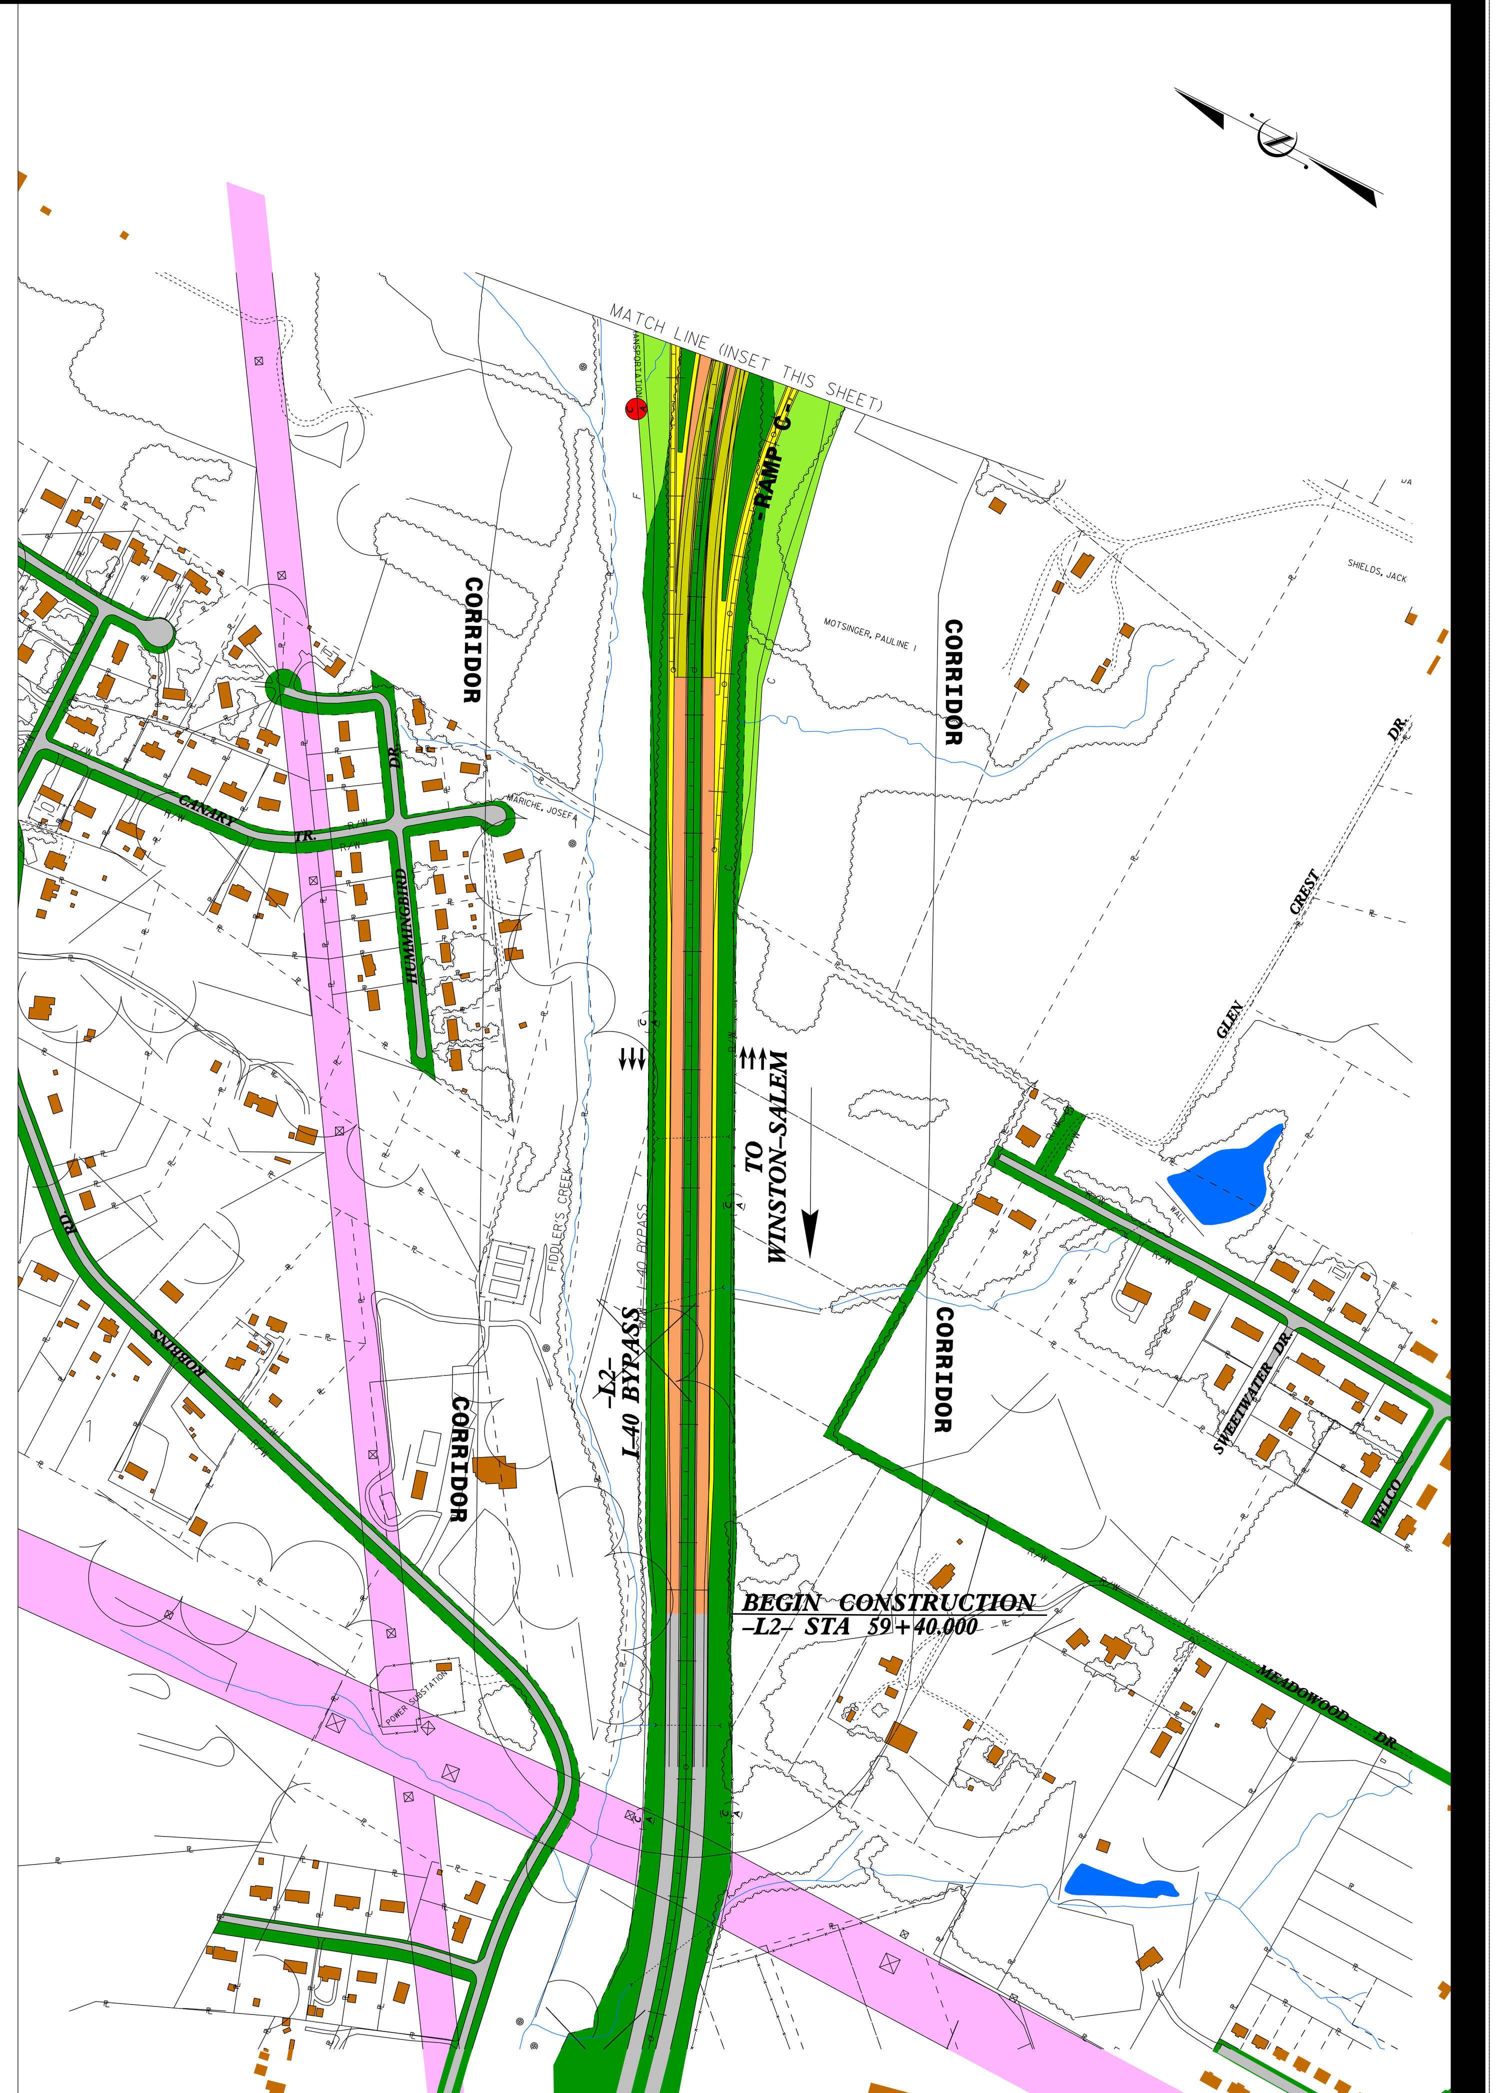

3/6/2005 R:\Project\01I700004\PHMap\N2S2\u2579a_phm_n2s2_plot2.dgn