LEGEND

- BUILDINGS
- EXISTING RIGHT OF WAY
- PROPOSED RIGHT OF WAY
- ALL PROPOSED EASEMENTS
- EXISTING ROADWAY
- EXISTING ROADWAY TO BE REMOVED
- EXISTING ROADWAY TO BE RESURFACED
- EXISTING UTILITY EASEMENTS
- PROPOSED ROADWAY
- TEMP RDWY/DETOURS
- FUTURE ROADWAY
- PROPOSED STRUCTURES, ISLAND, CURB AND GUTTER
- EXISTING STRUCTURES, ISLAND, CURB AND GUTTER TO BE RETAINED
- EXISTING STRUCTURES, ISLAND, CURB AND GUTTER TO BE REMOVED
- LAKES, RIVER, STREAMS AND PONDS
- RAILROAD RIGHT OF WAY
- RAILROAD DETOURS
- CEMETERIES
- WLB — WETLANDS
- PROPOSED CONTROL OF ACCESS
- EXISTING CONTROL OF ACCESS
- CITY LIMITS LINE
- 2002 PRESENT ADT / 2025 FUTURE ADT
- PROPERTY LINES
- EXISTING TRAFFIC SIGNAL
- PROPOSED TRAFFIC SIGNAL

FUNCTIONAL CLASS. = INTERSTATE
DESIGN SPEED = 110 km/hr (70 mph)
MAX. SUPER. = 0.10

50m 0 50m 100m

METRIC

PRELIMINARY PLANS
DO NOT USE FOR CONSTRUCTION

(153) ATKINS, BYRON L
(154) ATKINS, BYRON L
(155) SHIELDS, BRENDA NEAL
(156) WEATHERMAN, PAULA D
(157) VANCE, DONALD R & D M JR
(158) WEAVIL, JUDY S
(159) WEAVIL, JUDY S & SMITH, DANNY R
(160) WEAVIL, JUDY S & SMITH, DANNY R
(161) GAUSE, TREVIS ASHLEY & REGINA LISA
(162) HUNDLEY, CURTIS LEE & LISA LEONTINE
(163) TAYLOR OIL COMPANY
(164) CLARKE, DELORES S & CARL L
(165) BERRIER, DON M
(166) TAYLOR OIL COMPANY
(167) POPE, ESTELLE S
(168) W S FORSYTH CO BD OF ED
(169) DRAUGHN, SANDY L & LADEEA ANN
(170) GANN, JEFFREY M & MELANIE A
(171) BURKS, KENNETH T & NAOMI E
(172) GARDNER, DAVID W & AMY D
(173) HORDE, LORAN S
(174) WILSON, DOUGLAS L & MELISSA
(175) SHARPE, DOVER C JR & ELLEN
(176) TAFFER, LANDON R & EVON
(177) CHURCH, CHRISTOPHER D & SHELLEY J
(178) COVERT, JEREMY B & SUNSHYNE H
(179) POPE, LAWRENCE E
(180) TOZER, MICHAEL RAY & KRISTINA
(181) BOVENDER, LONNIE W JR & JUDITH H
(182) HEDRICK, GREGORY KENT
(183) SNOW, SHARON A & HOFMAN, KATHERINE M
(184) TEMPLES, MAGDELINE WILKINS
(185) SOUTHERN BELL TEL & TEL
(186) TILLEY, WILLIAM W & RONDA
(187) HARRISON, DEBORAH C & GALLIMORE, DENNIS WAYNE
(188) HARRISON, DEBORAH C & GALLIMORE, DENNIS WAYNE
(189) DAVENPORT, LEONARD C & ELSIE
(190) ROUDABUSH, FRANCIS D & DOROTHY A
(191) GORDON, STEPHEN R & VICTORIA L
(192) GILLEY, TERRILL JAMES & RUTH LYNNETTE
(193) RICHARDSON, JOHN GREGORY & ANGELA S
(194) SOLOMON, RAY H & BETTY H
(195) GILLEY, SAMUEL A & LYNDA
(196) NITEN, JOSEPH MICHAEL & ERIN F
(197) LOCKLEAR, WILLIAM & DEBRA
(198) BULLARD, CHRISTOPHER LLOYD
(199) SUGGS, ROBERT FRANKLIN JR & DEBORAH HELMS
(200) TUCKER, JOHN W & HELEN
(201) SHARPE, KENNETH D & RACHEL B

(202) OVERTON, BRIAN SCOTT & JENNIFER LORIE
(203) GUNTER, VIRGEL WAYNE & VIVIEN
(204) CAMERON, RICHARD E & SHARON
(205) CHANDLER, JAMES M JR & SHARON
(206) YODER, TERRY A & EVELYN
(207) YOKELEY, MARJORIE SALCHOW
(208) SPECIALE, GERARD JAMES & CAROL
(209) SCHAEFER, FREDERICK A & MARTHA
(210) JACOBS, LARRY E & IRENE B
(211) EARNHARDT, AJACK V & ELIZABETH
(212) KIMMER, ANTHONY T & CYNTHIA B
(213) SHUGART ENTERPRISES LLC
(214) MILLER, MATTHEW J
(215) SHUGART MANAGEMENT
(216) KIVETT, BRENDA HOLT
(217) SHUGART ENTERPRISES LLC
(218) CARRANZA, IGNACIO OROZCO & LAURA OROZCO
(219) BAUMGARTNER, ANNETTE RENEE
(220) CROY, CHARLIE & CHRISTY L
(221) HOLLOWELL, TIMOTHY W & WANDA B
(222) LITTLE, LOREN A & MARGARET R
(223) WINSLOW, GARY E & OWENS, MARY L
(224) MOTSINGER, RONALD D & RENEE S
(225) MOTSINGER, VANN ROGER & ELIZABETH
(226) TRIDENT PROPERTIES LLC
(227) GIBBS, KIMBERLY L
(228) SHEFFIELD, PRESTON B & LAUREN M
(229) TRIDENT PROPERTIES LLC
(230) TRIDENT PROPERTIES LLC
(231) STOCK, CAROL LYNN
(232) TRIDENT PROPERTIES LLC
(233) TRIDENT PROPERTIES LLC
(234) SAUNDERS, WILLIAM F & CHONG CHA
(235) WILSON, JILL & CLARK, JONATHAN
(236) TRIDENT PROPERTIES LLC
(241) MCCLENIC, BRIAN S & JEWEL T
(242) THOMPSON, JOHN E & VIRGINIA S
(243) ATZENHOFER, KRISTOPHER L & BAMBI D
(244) HOLCOMB, CHRISTOPHER T & PAMELA M
(245) OVERBY, STEPHEN M & ASHLEY B
(246) MCKINNEY, JIMMY W & RACHEL
(247) WINSLOW, GARY E & OWENS, MARY L
(248) BLAIR, STEPHANIE & MARK
(249) SYKOLA, RAYMOND JR
(250) REHBAUM, WILLIAM F & LISA C
(251) KIEL, BRADLEY A & MARLO R
(252) LINDSEY, DEBORAH K
(253) HENDERSHOT, STEVEN D & WENDY N
(254) DAVIS, SHELTON B & MISTY

(255) LAIL, DOUGLAS & STANLEY, ROBERT L
(256) TURNER, MICHAEL E & BRANDY D
(260) WOODALL, ROBERT P JR & MELANIE A
(261) GIBSON, DIOUNTE K & TIFFANY S
(262) TURNER, ELIZABETH S & STEVEN P
(263) BRECKENRIDGE, MICHAEL K & RAINA E
(264) TURNER, RICHARD JAMES & STEPHANIE JAMES
(265) SWAISGOOD, THOMAS D & SUFLAY, CINCY M
(266) KEENER, BRANDON M & KRYSTAL Y
(267) SAMPSON, EDWARD TERRY & ANGELA T
(268) BELCHER, DONALD E & BARBARA H
(269) FERREE, JOSEPH B & HOLLY R
(270) KUHL, WILLIAM A & BRENDA
(271) REDD, LEWIS L & TOMORROW J
(272) RAMSAY, EMMET P & PATRICIA N
(273) CAIN, HEATHER W & WILLIAM E III
(274) LOCKLEAR, BONNIE RAE
(275) CLAPP, BARBARA W
(309) MINOR, JACK & BONNIE
(313) SALTER, JAMES E & SHIRLEY H
(314) PATEE, RONNIE D & VESTA C
(315) INGRAM, WALTER JR
(316) SECRETARY HOUSING & URBAN DEV
(317) MCFADDEN, KENNETH ALAN & PAMELA O
(319) SAWTELLE, ROBERT M & CHRISTINA L
(320) MAIN, JEFFREY CLEVE
(321) STEWART, LEROY A & TONI L
(322) HENNIS, TAMRA LYNNETTE
(323) STILLINGS, DAVID L & SABRINA W
(324) VIOLETTE, DEBORAH W
(325) ROMESBERG, SHERRY L
(326) HOWELL, MARK A & MELISSA
(327) MURPHY, JEFFREY DAVIS & MEDINA MURPHY, MONICA C
(328) HORNE, ALAN D & KATHY L
(329) HRINIAK, RICHARD J JR & KIM C
(330) SIGMON, JODY L & CATHERINE W
(331) MCCANN, MICHAEL P & LORI L
(332) SEIDELMANN, JOHN H & ROSEMARY S
(333) SMITH, KENNETH LEE & PAULA
(334) TERRY, JOHN A JR & KERRY J
(335) HEWETT, JAMES WALLACE & DEBORAH BARR
(336) WHALEY, RONALD WAYNE & BARBARAA
(337) CRINER, MARIAN H
(338) TURNEY, DARRELL A & CATHY
(339) FRASCH, WILLIAM EDWARD & MELISSA ANDERSON
(340) SNIPES, JAMES A & CARRIE A
(341) ANGELL, FLOYD E & ERNEST ANGELL
(342) BAILEY, CHRISTOPHER & ROBERT L
(343) ANGELL, FLOYD E & MARGIE S
(344) LASSLER, JOHN S JR & MCCORMICK, JENNIFER L
(345) AUSTIN, JUNE L & KENNETH H SR
(346) GLENN MEADOW HOMEOWNERS ASSN I
(347) HAGGERTY, JAMES B
(348) STEVENS, TODD LUTHER
(349) JOHNSON, CATHERINE ELIZABETH
(350) MOORE, NICHOLAS CAMERON & SUZANNE MARIE
(351) MECUM, JASON TAYLOR & LISA WEAVER
(352) RAIAND, ANDREW THOMAS & JILL ANN
(353) POTTER, RICHARD NED & SHELLY MARIE
(354) HUMBERSON, EDDIE R & JUDITH ARLEEN
(355) PINCKNEY, RADIAH FRANCES
(356) GLEN VILLAGE OWNERS ASSN
(357) SCHROEDER, MARTIN & LESLIE
(358) RYLAND GROUP THE INC
(359) ALLEN, ROGER D & GRACE A
(360) RYLAND GROUP THE INC
(361) COMERFORD, DANIEL ERIC & JANIS ELLIOTT
(362) MERCER, ROBERT G & MARIE K
(363) LOGAN, SCOTT A & HASZARD, MEGAN D
(364) GLEN VILLAGE OWNERS ASSN
(365) GLEN VILLAGE LLC
(366) PAGADUAN, REY & FEGIE
(367) HAIGLER, CHERYL RENEE & RICHARD EDWIN
(368) COOK, SID GOERGE WASHINGTON JR
(369) FINLEY, CARL & JANNELLE
(370) BENSON, ROBERT R & JACQUELINE A
(371) WINDSOR INVESTMENTS LLC
(372) WINDSOR INVESTMENTS LLC
(373) SCALES, RITA DELORES
(374) WINDSOR INVESTMENTS LLC
(375) WINDSOR INVESTMENTS LLC
(376) GLEN VILLAGE LLC
(377) RUSHING, MARK A & DANA J
(378) LESMEISTER, FRANK & MARY K
(379) GRANT, SHAROLYN S & CURTIS, CHARLENE A
(380) KLASS, KEVIN MITCHELL & ROBYN VANHOY
(381) RYLAND GROUP INC THE
(382) AUTENRIETH, TAMMY
(383) FUSCO, STEVEN M & BERNADETTE M
(384) HUBBARD, RODNEY E & LAURIE
(385) RYLAND GROUP INC THE
(386) GLEN VILLAGE LLC
(387) CLARK, CHERYL C
(388) MURPHY, DOUGLAS & BRUGGER, KIMBERLY A
(389) FIKE, KENNETH LAMAR
(390) WILLIARD, CHARLES OTHA III
(391) LANGE, BRIAN CLEMENT & ZOE ANN
(392) WASHINGTON, JENNIFER
(393) ANTHONY, DELRAY L & SHATON M
(394) PILEGGI, BARRY F & MAUREEN M
(395) CARPENTER, RICHARD SCOTT & KIMBERLEY R
(396) RIERSON, BRIAN LEE
(397) WILSON, SCOTT A & MARILYN R
(398) CARTER, ALLEN T & BEVERLY
(399) MASTEN ENTERPRISES LLC
(400) RYLAND GROUP INC THE
(401) POTTER, KATHI G & HELEN L
(402) RYLAND GROUP INC THE
(403) WILLIAMS, WAYNE ALAN & PAMELA BOSTIC
(404) DAVIS, MARK H & ASHLEY

(405) HARVEY, CARLTON & BERTHA
(406) CHARBONNEL, ROBERT JAMES & NAOMI BELINDA
(407) GLEN VILLAGE OWNERS ASSN INC
(408) PULLIAM, RICKY L & DAVA M
(409) FOY, THOMAS VINCENT JR & BARBARA J
(410) GLEN VILLAGE LLC
(411) THOMAS, RASHAD SALEEM & MALIKA S
(412) GLEN VILLAGE LLC
(413) CULLEN, JEFFREY S & LORI LEA
(414) EVAN, JEROME & DEAUNNA
(415) KEMP, TIM W & MELODY L
(416) DAVIS, BRIAN E & TANYA R
(417) GLEN VILLAGE LLC
(418) LEE, JASON KENNETH & ERICA STOCK
(419) GORDON, JAMES F JR & CRAIG, LINDA
(420) MCGLOTHIN, CHRISTOPHER & APRIL
(421) CHALMERS, GERALD LAMAR & TERESA
(422) RYLAND GROUP INC THE
(423) KYSER, DARIUS & RAMONDA
(424) GLEN VILLAGE OWNERS ASSN INC
(425) MIER, STACY B & MISTY M
(426) TREFZ, THEODORE W II & KAREN E
(427) MOORE, DANNY KENT & HELEN C
(428) ASH, STEVEN ROBERT & EVA MARIE
(429) ASEMOTA, ROBERT O & SUSAN
(430) CRAVEN, TONY R & DEBORAH H
(431) COTTRELL, KEVIN B & MALISSA L
(432) WOODRUFF, BOBBY & DIANNE R
(433) BROWN, DAVID M & KRISTI S
(434) GAUTIER, LLOYD WAYNE
(435) BRANCH, KIM L & MICHELLE W
(436) KEARNS, STEPHANIE ANN
(437) FARMER, JIMMIE LEE & BRENDA T
(438) REISENAUR, JACQUELINE K
(439) MCREYNOLDS, MICHAEL LEE
(440) HERRINGTON, DOROTHY MICHELLE
(441) WILES, MARK W & BRENDA J
(442) HULL, KENNETH G & DONNA, JERRY A
(443) BURNETTE, DOYLE LEE & DEBORAH SUSAN
(444) DANIEL, THOMPSON G JR
(445) WILLIAMS, EDDIE & LORI
(446) WILLIAMS, EDDIE & LORI
(447) REDMON, DEREK LEE & TRACEY C
(448) REOPEL, BRYAN & LOUISE
(449) HANES, JOHN F & RHONDA J
(450) SULLIVAN, DAVID K & LANELL M
(451) ROUNTREE, BARRY D & SYLVIA A
(452) CARLTON, PAUL C & TRACIE P
(453) PHILLIPS, MICHAEL D & RHONDA M
(454) BRANSCOME, ROY LEE & MIRANDA CAYE
(455) LEWIS, RONALD CALVIN & DAPHNE TUCKER
(456) HARTLEY, KEVIN ALAN & CHERYLE CARLTON
(457) COVINGTON, SELINA SPEAKS
(458) PERCELL, JAMES A & LINDA F
(459) CARROLL, CHARLES E MELINDA H
(460) SHAW, MATTHEW M & CYNTHIA
(461) BROWNING, DENNIS RICHARD II & JENNIFER DIANA
(462) GIBBS, TERRY L & DAVENPORT, AMY ELIZABETH
(463) HUBBARD REALTY OF W S INC
(464) DAVIS, BOBBY LEE JR & KELLY OAKLEY
(465) DYER, TED LEE & KAREN MARSHALL
(466) SIMMONS, STEVEN W & ANGELA F
(467) CUTHRELL, DENISE GREEN
(468) WESTERVELT, TODD GREGORY & LISA R
(469) THOMPSON, WILLIAM DAVID & MELISSA G
(470) PERRY, WILLIAM R II
(471) KELLY, BARRY L & DEBORAH W
(472) JASS, CARL RICHARD & KATHERINE A
(473) MEYERHOEFFER, BRITT VAN
(474) GOFORTH, RAY VON JR & PAMELA S
(475) PETERS, JAN JENNINGS
(476) POTANKA, LAWRENCE A & LINDA S
(477) SIDDEN, RONNIE C & SANDRA
(478) SALCEDO, NORMA PATRICIA
(479) ESPINOZA, AMERICA & FINE, TAMMY C
(480) MARTIN, JO ANN HESTER & TERRY WAYNE
(481) CAUDILL, DANNY T & CHARLENE
(482) JOYNER, ROY E JR
(483) NC BOARD OF TRANSPORTATION
(484) SIDDEN, RONNIE C & SANDRA W
(485) SMITH, RICHARD ELWOOD
(486) WILLARD, MITCHELL T & JANICE
(487) CRAVER, JANICE W & BILLY R

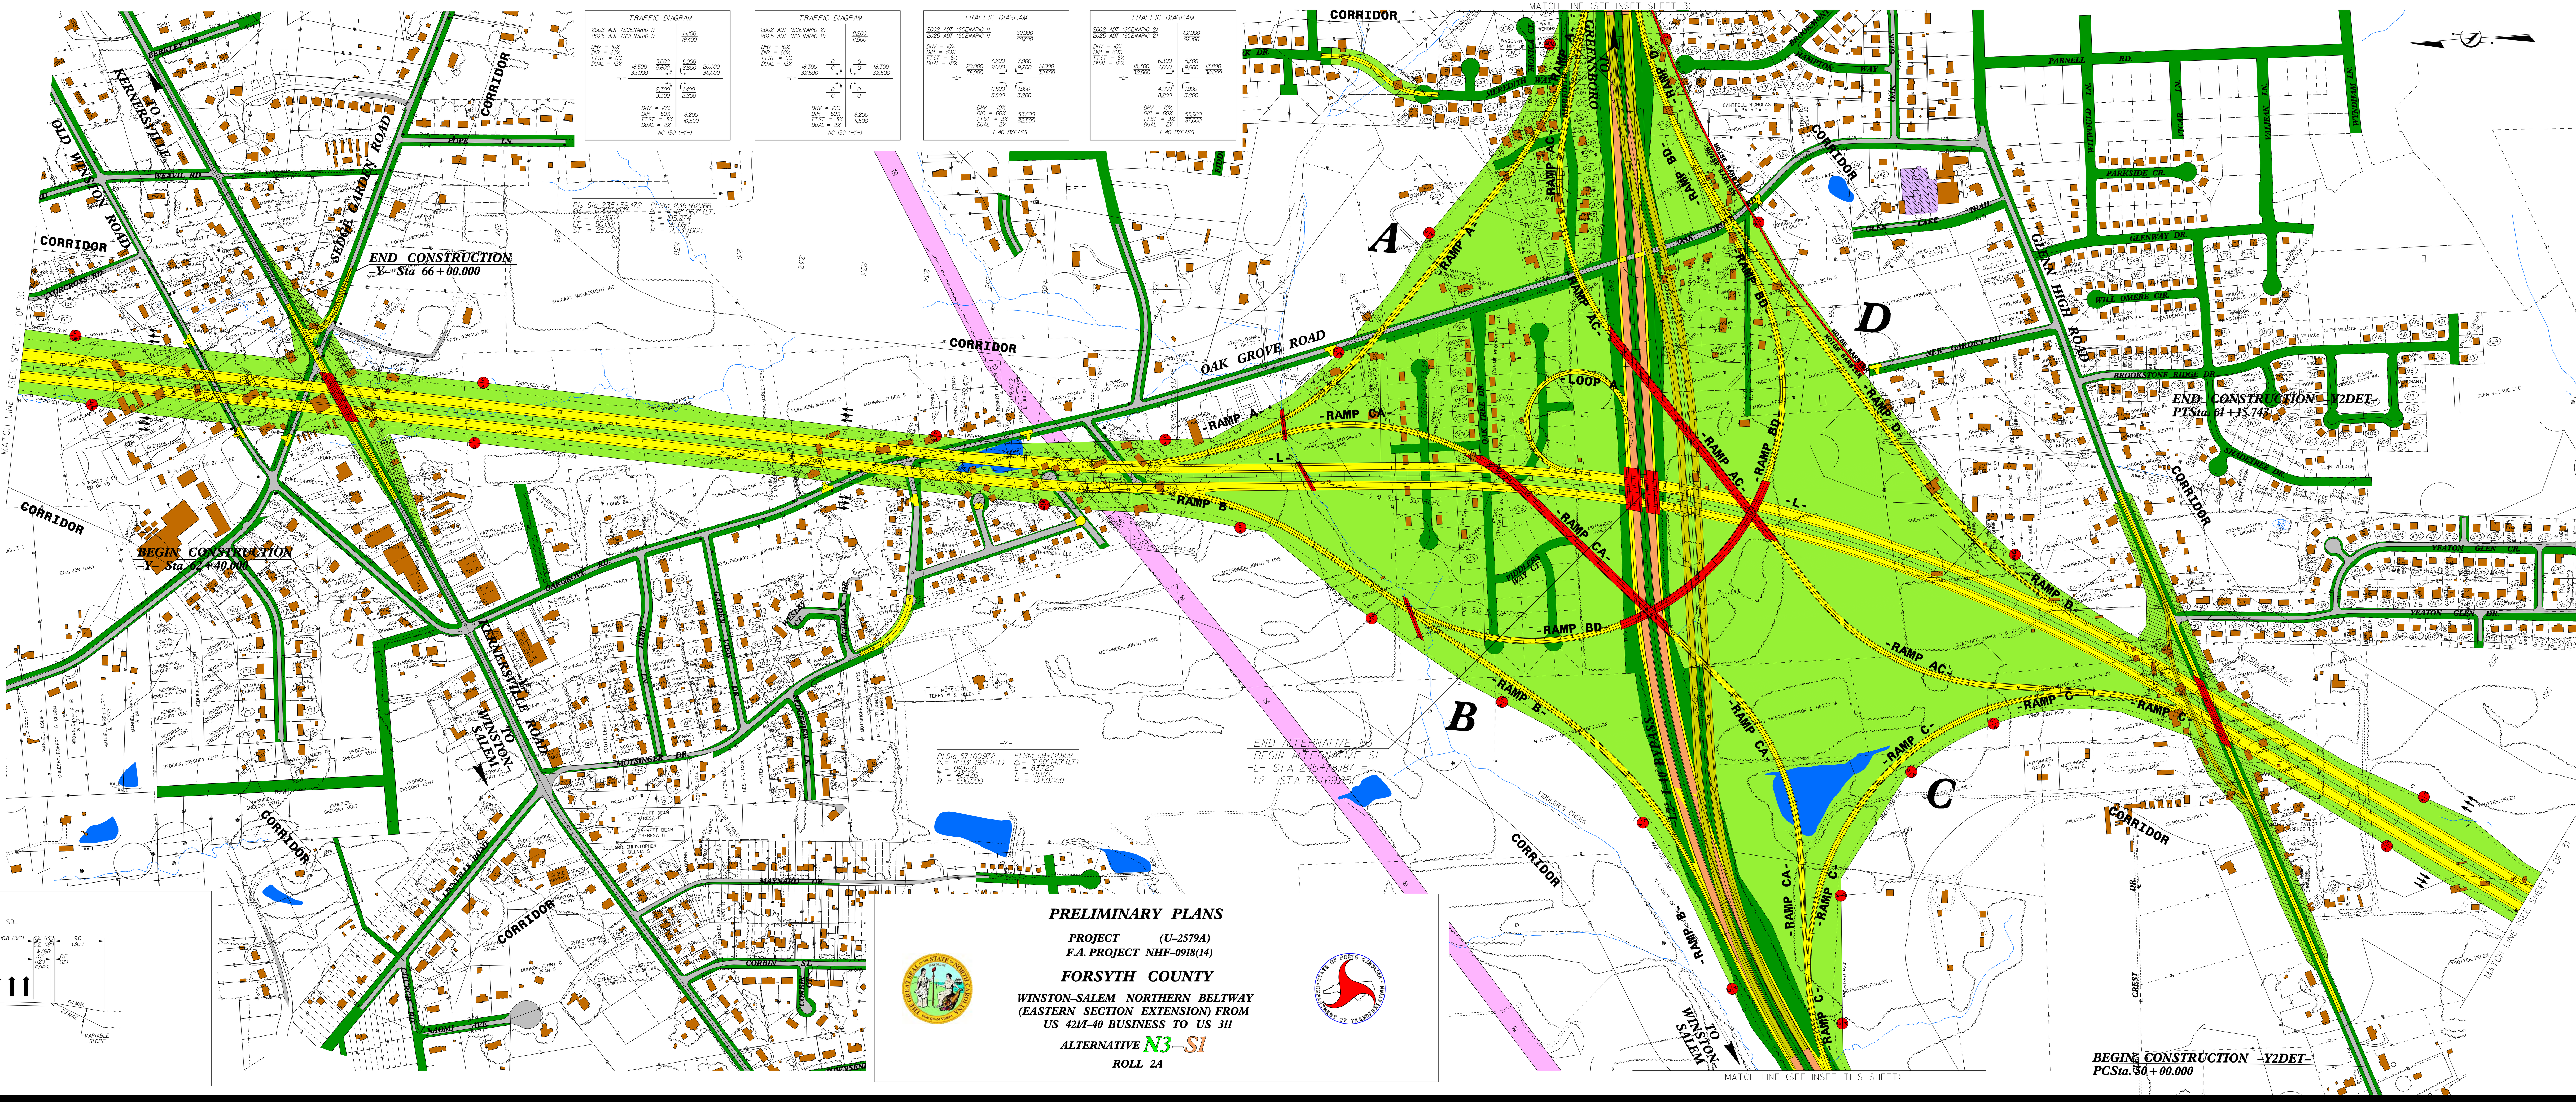

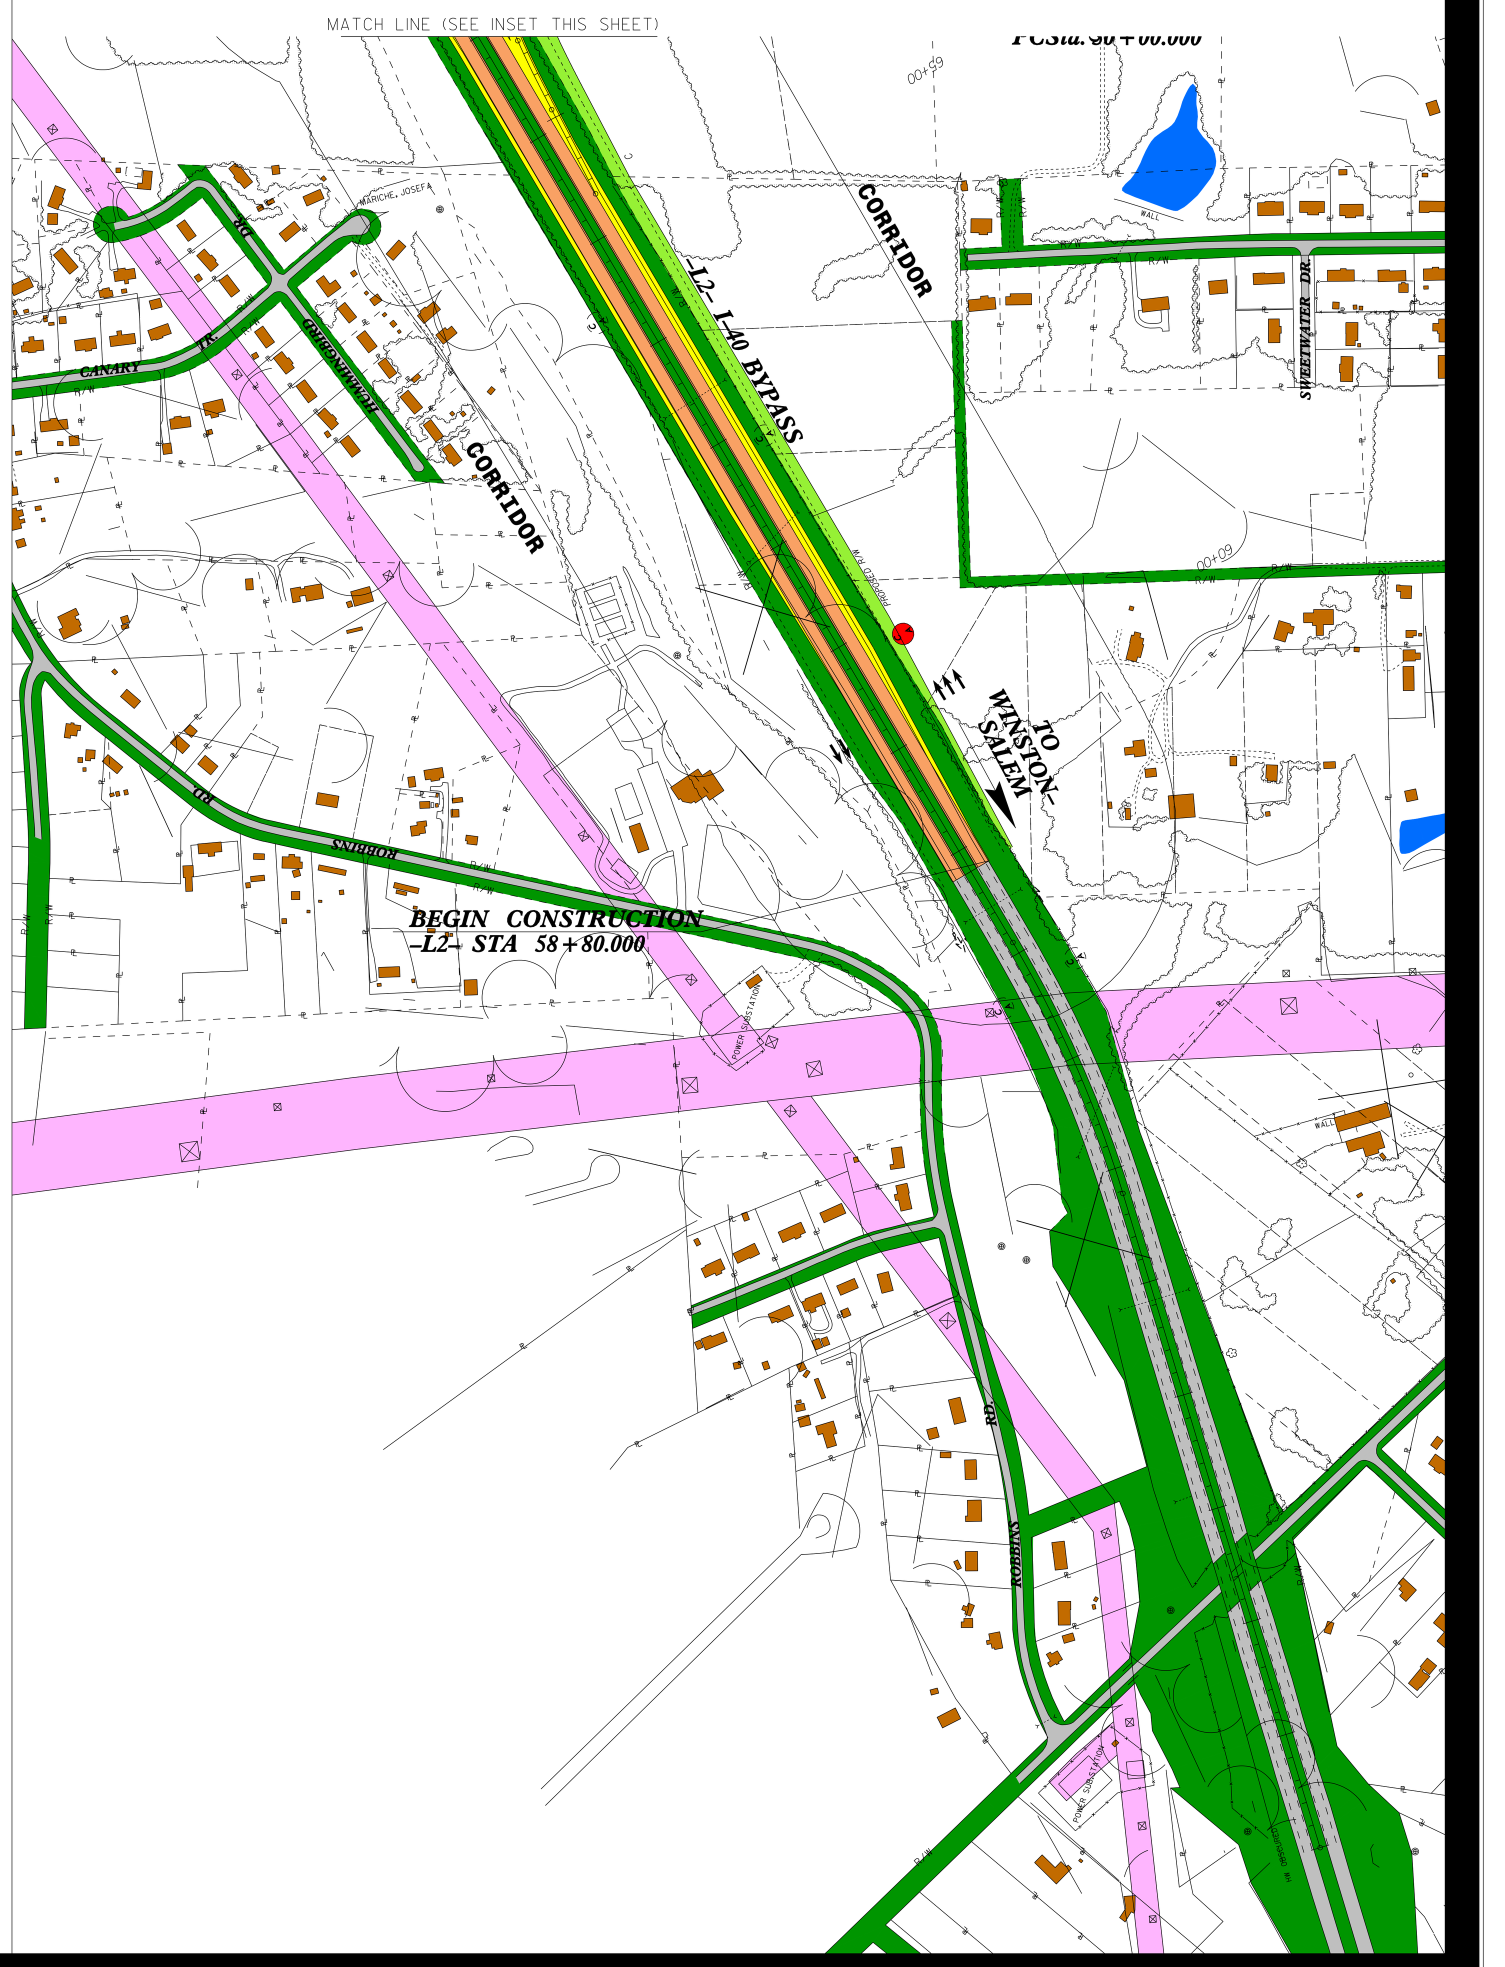

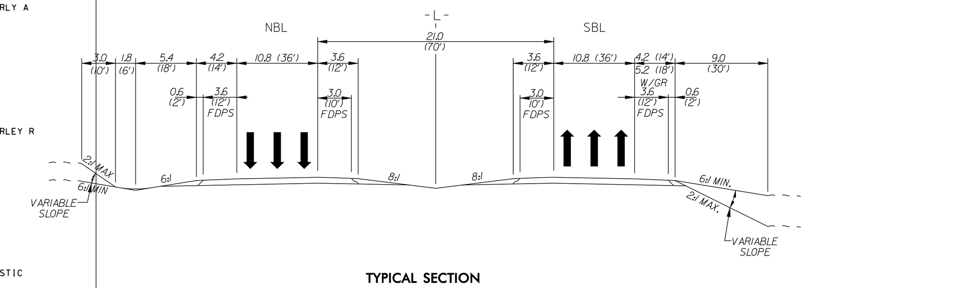

TYPICAL SECTION
WINSTON-SALEM NORTHERN BELTWAY

PRELIMINARY PLANS

PROJECT (U-2579A)
F.A. PROJECT NHF-0918(14)

FORSYTH COUNTY

WINSTON-SALEM NORTHERN BELTWAY
(EASTERN SECTION EXTENSION) FROM
US 421/I-40 BUSINESS TO US 311

ALTERNATIVE N3-S1
ROLL 2A

3/6/2005 R:\Project\011700004\PHMap\N3S1\u2579a_phm_n3s1_plot2A.dgn