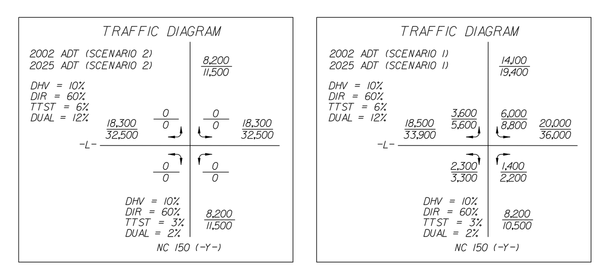

No.	Owner	No.	Owner
154	ATKINS, BYRON L	251	KIEL, BRADLEY A & MARLO R
155	SHIELDS, BRENDA NEAL	252	LINDSEY, DEBORAH K
156	WEATHERMAN, PAULA D	253	HENDERSHOT, STEVEN D & WENDY N
157	VANCE, DONALD R & D M JR	254	DAVIS, SHELTON B & MISTY
158	WEAVIL, JUDY S	255	LAIL, DOUGLAS & STANLEY, ROBERT L
159	WEAVIL, JUDY S & SMITH, DANNY R	256	TURNER, MICHAEL E & BRANDY O
160	WEAVIL, JUDY S & SMITH, DANNY R	259	GONZALEZ, JACSON A & GINA V
161	GAUSE, TREVIS ASHLEY & REGINA LISA	260	WOODALL, ROBERT P JR & MELANIE A
162	HUNDLEY, CURTIS LEE & LISA LEONTINE	261	GIBSON, DIOUNTE K & TIFFANY S
163	TAYLOR OIL COMPANY	262	TURNER, ELIZABETH S & STEVEN P
164	CLARKE, DELORES S & CARL L	263	BRECKENRIDGE, MICHAEL K & RAINA E
165	BERRIER, DON M	264	TURNER, RICHARD JAMES & STEPHANIE JAMES
166	TAYLOR OIL COMPANY	265	SWAISGOOD, THOMAS D & SUFLAY, CINCY M
167	POPE, ESTELLE S	266	KEENER, BRANDON M & KRYSTAL Y
168	W S FORSYTH CO BD OF ED	267	SAMPSON, EDWARD TERRY & ANGELA T
169	DRAUGHN, SANDY L & LADEEA ANN	268	BELCHER, DONALD E & BARBARA H
170	GANN, JEFFREY M & MELANIE A	269	FERREE, JOSEPH B & HOLLY R
171	BURKS, KENNETH T & NAOMI E	270	KUHL, WILLIAM A & BRENDA
172	GARDNER, DAVID W & AMY D	271	REDD, LEWIS L & TOMORROW J
173	HORDE, LORAN S	272	RAMSAY, EMMET P & PATRICIA N
174	WILSON, DOUGLAS L & MELISSA	273	CAIN, HEATHER W & WILLIAM E III
175	SHARPE, DOVER C JR & ELLEN	274	LOCKLEAR, BONNIE RAE
176	TAFFER, LANDON R & EVON	275	CLAPP, BARBARA W
177	CHURCH, CHRISTOPHER D & SHELLEY J	280	BREWER, BOBBY JR & ANGELA N
178	COVERT, JEREMY B & SUNSHYNE H	281	LINVILLE, BOBBIE L JR & SHERRI J
179	POPE, LAWRENCE E	282	BELL, STEPHANIA L & RICHARDSON, TIMOTHY
180	TOZER, MICHAEL RAY & KRISTINA	283	ADAMS, KEVIN A & MCCULLOUGH, LOUISE T
181	BOVENDER, LONNIE W JR & JUDITH H	284	VANCE, LATANDRA T
182	HEDRICK, GREGORY KENT	285	BRABHAM, MARLA Y & ADALINE
183	SNOW, SHARON A & HOFMAN, KATHERINE M	286	MACKEY, ORLANDO JR & ELLIS, RASANNA M
184	TEMPLES, MAGDELINE WILKINS	287	ALLEN, ROBERT SCOTT & MARTIN, NIKKI K
185	SOUTHERN BELL TEL & TEL	288	WAGONER, MICHAEL N SR & DEBARA D
186	TILLEY, WILLIAM W & RONDA	289	JURNEY, BILL F & JOYCE J
187	HARRISON, DEBORAH C & GALLIMORE, DENNIS WAYNE	290	WOODARD, DANYELLE R
188	HARRISON, DEBORAH C & GALLIMORE, DENNIS WAYNE	293	SHREVE, KEVIN RUSSELL & DONNA COX
189	DAVENPORT, LEONARD C & ELSIE	294	GEARY, MICHAEL DAVID & MARGARET AMELIA
190	ROUDABUSH, FRANCIS D & DOROTHY A	307	DENNISON, JAMES C & JENNIFER A
191	GORDON, STEPHEN R & VICTORIA L	308	EDDLEMAN, MARK S & GLENDA T
192	GILLEY, TERRILL JAMES & RUTH LYNNETTE	309	MINOR, JACK & BONNIE
193	RICHARDSON, JOHN GREGORY & ANGELA S	310	MARTINEZ, OCTAVIO H & ANGELICA
194	SOLOMON, RAY H & BETTY H	311	SAMUELS, DONALD R & CATHY
195	GILLEY, SAMUEL A & LYNDA	312	POSTON, JASON BANKS & JOANNA THOMASSON
196	NITEN, JOSEPH MICHAEL & ERIN F	313	SALTER, JAMES E & SHIRLEY H
197	LOCKLEAR, WILLIAM & DEBRA	314	PATEE, RONNIE D & VESTA C
198	BULLARD, CHRISTOPHER LLOYD	315	INGRAM, WALTER JR
199	SUGGS, ROBERT FRANKLIN JR & DEBORAH HELMS	316	SECRETARY HOUSING & URBAN DEV
200	TUCKER, JOHN W & HELEN	317	MCFADDEN, KENNETH ALAN & PAMELA O
201	SHARPE, KENNETH D & RACHEL B	318	LOWE, JOHN D & TRACY L
202	OVERTON, BRIAN SCOTT & JENNIFER LORIE	319	SAWTELLE, ROBERT M & CHRISTINA L
203	GUNTER, VIRGEL WAYNE & VIVIEN	320	MAIN, JEFFREY CLEVE
204	CAMERON, RICHARD E & SHARON	321	STEWART, LEROY A & TONI L
205	CHANDLER, JAMES M JR & SHARON	322	HENNIS, TAMRA LYNNETTE
206	YODER, TERRY A & EVELYN	323	STILLINGS, DAVID L & SABRINA W
207	YOKELEY, MARJORIE SALCHOW	324	VIOLETTE, DEBORAH W
208	SPECIALE, GERARD JAMES & CAROL	325	ROMESBERG, SHERRY L
209	SCHAEFER, FREDERICK A & MARTHA	326	HOWELL, MARK A & MELISSA
210	JACOBS, LARRY E & IRENE B	327	MURPHY, JEFFREY DAVIS & MEDINA MURPHY, MONICA C
211	EARNHARDT, AJACK V & ELIZABETH	328	HORNE, ALAN D & KATHY L
212	KIMMER, ANTHONY T & CYNTHIA B	329	HRINIAK, RICHARD J JR & KIM C
213	SHUGART ENTERPRISES LLC	330	SIGMON, JODY L & CATHERINE W
214	MILLER, MATTHEW J	331	MCCANN, MICHAEL P & LORI L
215	SHUGART MANAGEMENT	332	SEIDELMANN, JOHN H & ROSEMARY S
216	KIVETT, BRENDA HOLT	333	SMITH, KENNETH LEE & PAULA
217	SHUGART ENTERPRISES LLC	334	TERRY, JOHN A JR & KERRY J
218	CARRANZA, IGNACIO OROZCO & LAURA OROZCO	335	HEWETT, JAMES WALLACE & DEBORAH BARR
219	BAUMGARTNER, ANNETTE RENEE	336	WHALEY, RONALD WAYNE & BARBARAA
220	CROY, CHARLIE & CHRISTY L	337	CRINER, MARIAN H
221	HOLLOWELL, TIMOTHY W & WANDA B	338	TURNEY, DARRELL A & CATHY
222	LITTLE, LOREN A & MARGARET R	339	FRASCH, WILLIAM EDWARD & MELISSA ANDERSON
223	WINSLOW, GARY E & OWENS, MARY L	340	SNIPES, JAMES A & CARRIE A
224	MOTSINGER, RONALD D & RENEE S	341	ANGELL, FLOYD E & ERNEST ANGELL
225	MOTSINGER, VANN ROGER & ELIZABETH	342	BAILEY, CHRISTOPHER & ROBERT L
226	TRIDENT PROPERTIES LLC	343	ANGELL, FLOYD E & MARGIE S
227	GIBBS, KIMBERLY L	344	LASSLER, JOHN S JR & MCCORMICK, JENNIFER L
228	SHEFFIELD, PRESTON B & LAUREN M	345	AUSTIN, JUNE L & KENNETH H SR
229	TRIDENT PROPERTIES LLC	346	GLENN MEADOW HOMEOWNERS ASSN I
230	TRIDENT PROPERTIES LLC	347	HAGGERTY, JAMES B
231	STOCK, CAROL LYNN	348	STEVENS, TODD LUTHER
232	TRIDENT PROPERTIES LLC	349	JOHNSON, CATHERINE ELIZABETH
233	TRIDENT PROPERTIES LLC	350	MOORE, NICHOLAS CAMERON & SUZANNE MARIE
234	SAUNDERS, WILLIAM F & CHONG CHA	351	MECUM, JASON TAYLOR & LISA WEAVER
235	WILSON, JILL & CLARK, JONATHAN	352	RAIAND, ANDREW THOMAS & JILL ANN
236	TRIDENT PROPERTIES LLC	353	POTTER, RICHARD NED & SHELLY MARIE
241	MCCLENIC, BRIAN S & JEWEL T	354	HUMBERSON, EDDIE R & JUDITH ARLEEN
242	THOMPSON, JOHN E & VIRGINIA S	355	PINCKNEY, RADIAH FRANCES
243	ATZENHOFER, KRISTOPHER L & BAMBI D	356	GLEN VILLAGE OWNERS ASSN
244	HOLCOMB, CHRISTOPHER T & PAMELA M	357	SCHROEDER, MARTIN & LESLIE
245	OVERBY, STEPHEN M & ASHLEY B	358	RYLAND GROUP THE INC
246	MCKINNEY, JIMMY W & RACHEL	359	ALLEN, ROGER D & GRACE A
247	WINSLOW, GARY E & OWENS, MARY L	360	RYLAND GROUP THE INC
248	BLAIR, STEPHANIE & MARK	361	COMERFORD, DANIEL ERIC & JANIS ELLIOTT
249	SYKOLA, RAYMOND JR	362	MERCER, ROBERT G & MARIE K
250	REHBAUM, WILLIAM F & LISA C	363	LOGAN, SCOTT A & HASZARD, MEGAN D

PRELIMINARY PLANS

PROJECT (U-2579A)

F.A. PROJECT NHF-0918(14)

FORSYTH COUNTY

WINSTON-SALEM NORTHERN BELTWAY (EASTERN SECTION EXTENSION) FROM US 421/I-40 BUSINESS TO US 311

ALTERNATIVE N3-S2

ROLL 2A

No.	Owner	No.	Owner	No.	Owner
364	GLEN VILLAGE OWNERS ASSN	413	CULLEN, JEFFREY S & LORI LEA	462	GIBBS, TERRY L & DAVENPORT, AMY ELIZABETH
365	GLEN VILLAGE LLC	414	EVAN, JEROME & DEAUNNA	463	HUBBARD REALTY OF W S INC
366	PAGADUAN, REY & FEGIE	415	KEMP, TIM W & MELODY L	464	DAVIS, BOBBY LEE JR & KELLY OAKLEY
367	HAIGLER, CHERYL RENEE & RICHARD EDWIN	416	DAVIS, BRIAN E & TANYA R	465	DYER, TED LEE & KAREN MARSHALL
368	COOK, SID GOERGE WASHINGTON JR	417	GLEN VILLAGE LLC	466	SIMMONS, STEVEN W & ANGELA F
369	FINLEY, CARL & JANNELLE	418	LEE, JASON KENNETH & ERICA STOCK	467	CUTHRELL, DENISE GREEN
370	BENSON, ROBERT R & JACQUELINE A	419	GORDON, JAMES F JR & CRAIG, LINDA	468	WESTERVELT, TODD GREGORY & LISA R
371	WINDSOR INVESTMENTS LLC	420	MCGLOTHIN, CHRISTOPHER & APRIL	469	THOMPSON, WILLIAM DAVID & MELISSA G
372	WINDSOR INVESTMENTS LLC	421	CHALMERS, GERALD LAMAR & TERESA	470	PERRY, WILLIAM R II
373	SCALES, RITA DELORES	422	RYLAND GROUP INC THE	471	KELLY, BARRY L & DEBORAH W
374	WINDSOR INVESTMENTS LLC	423	KYSER, DARIUS & RAMONDA	472	JASS, CARL RICHARD & KATHERINE A
375	WINDSOR INVESTMENTS LLC	424	GLEN VILLAGE OWNERS ASSN INC	473	MEYERHOEFFER, BRITT VAN
376	GLEN VILLAGE LLC	425	MIER, STACY B & MISTY M	474	GOFORTH, RAY VON JR & PAMELA S
377	RUSHING, MARK A & DANA J	426	TREFZ, THEODORE W II & KAREN E	475	PETERS, JAN JENNINGS
378	LESMEISTER, FRANK & MARY K	427	MOORE, DANNY KENT & HELEN C	476	POTANKA, LAWRENCE A & LINDA S
379	GRANT, SHAROLYN S & CURTIS, CHARLENE A	428	ASH, STEVEN ROBERT & EVA MARIE	535	JENNINGS, DAVID CLARK & DENISE DUDAS
380	KLASS, KEVIN MITCHELL & ROBYN VANHOY	429	ASEMOTA, ROBERT O & SUSAN		
381	RYLAND GROUP INC THE	430	CRAVEN, TONY R & DEBORAH H		
382	AUTENRIETH, TAMMY	431	COTTRELL, KEVIN B & MALISSA L		
383	FUSCO, STEVEN M & BERNADETTE M	432	WOODRUFF, BOBBY & DIANNE R		
384	HUBBARD, RODNEY E & LAURIE	433	BROWN, DAVID M & KRISTI S		
385	RYLAND GROUP THE INC	434	GAUTIER, LLOYD WAYNE		
386	GLEN VILLAGE LLC	435	BRANCH, KIM L & MICHELLE W		
387	CLARK, CHERYL C	436	KEARNS, STEPHANIE ANN		
388	MURPHY, DOUGLAS & BRUGGER, KIMBERLY A	437	FARMER, JIMMIE LEE & BRENDA T		
389	FIKE, KENNETH LAMAR	438	REISENAUR, JACQUELINE K		
390	WILLIARD, CHARLES OTHA III	439	MCREYNOLDS, MICHAEL LEE		
391	LANGE, BRIAN CLEMENT & ZOE ANN	440	HERRINGTON, DOROTHY MICHELLE		
392	WASHINGTON, JENNIFER	441	WILES, MARK W & BRENDA J		
393	ANTHONY, DELRAY L & SHATON M	442	HULL, KENNETH G & DONNA, JERRY A		
394	PILEGGI, BARRY F & MAUREEN M	443	BURNETTE, DOYLE LEE & DEBORAH SUSAN		
395	CARPENTER, RICHARD SCOTT & KIMBERLEY R	444	DANIEL, THOMPSON G JR		
396	RIERSON, BRIAN LEE	445	WILLIAMS, EDDIE & LORI		
397	WILSON, SCOTT A & MARILYN R	446	WILLIAMS, EDDIE & LORI		
398	CARTER, ALLEN T & BEVERLY	447	REDMON, DEREK LEE & TRACEY C		
399	MASTEN ENTERPRISES LLC	448	REOPEL, BRYAN & LOUISE		
400	RYLAND GROUP INC THE	449	HANES, JOHN F & RHONDA J		
401	POTTER, KATHI G & HELEN L	450	SULLIVAN, DAVID K & LANELL M		
402	RYLAND GROUP INC THE	451	ROUNTREE, BARRY D & SYLVIA A		
403	WILLIAMS, WAYNE ALAN & PAMELA BOSTIC	452	CARLTON, PAUL C & TRACIE P		
404	DAVIS, MARK H & ASHLEY	453	PHILLIPS, MICHAEL D & RHONDA M		
405	HARVEY, CARLTON & BERTHA	454	BRANSCOME, ROY LEE & MIRANDA CAYE		
406	CHARBONNEL, ROBERT JAMES & NAOMI BELINDA	455	LEWIS, RONALD CALVIN & DAPHNE TUCKER		
407	GLEN VILLAGE OWNERS ASSN INC	456	HARTLEY, KEVIN ALAN & CHERYLE CARLTON		
408	PULLIAM, RICKY L & DAVA M	457	COVINGTON, SELINA SPEAKS		
409	FOY, THOMAS VINCENT JR & BARBARA J	458	PERCELL, JAMES A & LINDA F		
410	GLEN VILLAGE LLC	459	CARROLL, CHARLES E MELINDA H		
411	THOMAS, RASHAD SALEEM & MALIKA S	460	SHAW, MATTHEW M & CYNTHIA		
412	GLEN VILLAGE LLC	461	BROWNING, DENNIS RICHARD II & JENNIFER DIANA		

LEGEND

- BUILDINGS
- EXISTING RIGHT OF WAY
- PROPOSED RIGHT OF WAY
- ALL PROPOSED EASEMENTS
- EXISTING ROADWAY
- EXISTING ROADWAY TO BE REMOVED
- EXISTING ROADWAY TO BE RESURFACED
- EXISTING UTILITY EASEMENTS
- PROPOSED ROADWAY
- TEMP RDWY/DETOURS
- FUTURE ROADWAY
- PROPOSED STRUCTURES, ISLAND, CURB AND GUTTER
- EXISTING STRUCTURES, ISLAND, CURB AND GUTTER TO BE RETAINED
- EXISTING STRUCTURES, ISLAND, CURB AND GUTTER TO BE REMOVED
- LAKES, RIVER, STREAMS AND PONDS
- RAILROAD RIGHT OF WAY
- RAILROAD DETOURS
- CEMETERIES
- WETLANDS
- PROPOSED CONTROL OF ACCESS
- EXISTING CONTROL OF ACCESS
- CITY LIMITS LINE
- 2002 PRESENT ADT / 2025 FUTURE ADT
- PROPERTY LINES
- EXISTING TRAFFIC SIGNAL
- PROPOSED TRAFFIC SIGNAL

FUNCTIONAL CLASS. = INTERSTATE

DESIGN SPEED = 110 km/hr (70 mph)

MAX. SUPER. = 0.10

50m 0 50m 100m

METRIC

PRELIMINARY PLANS
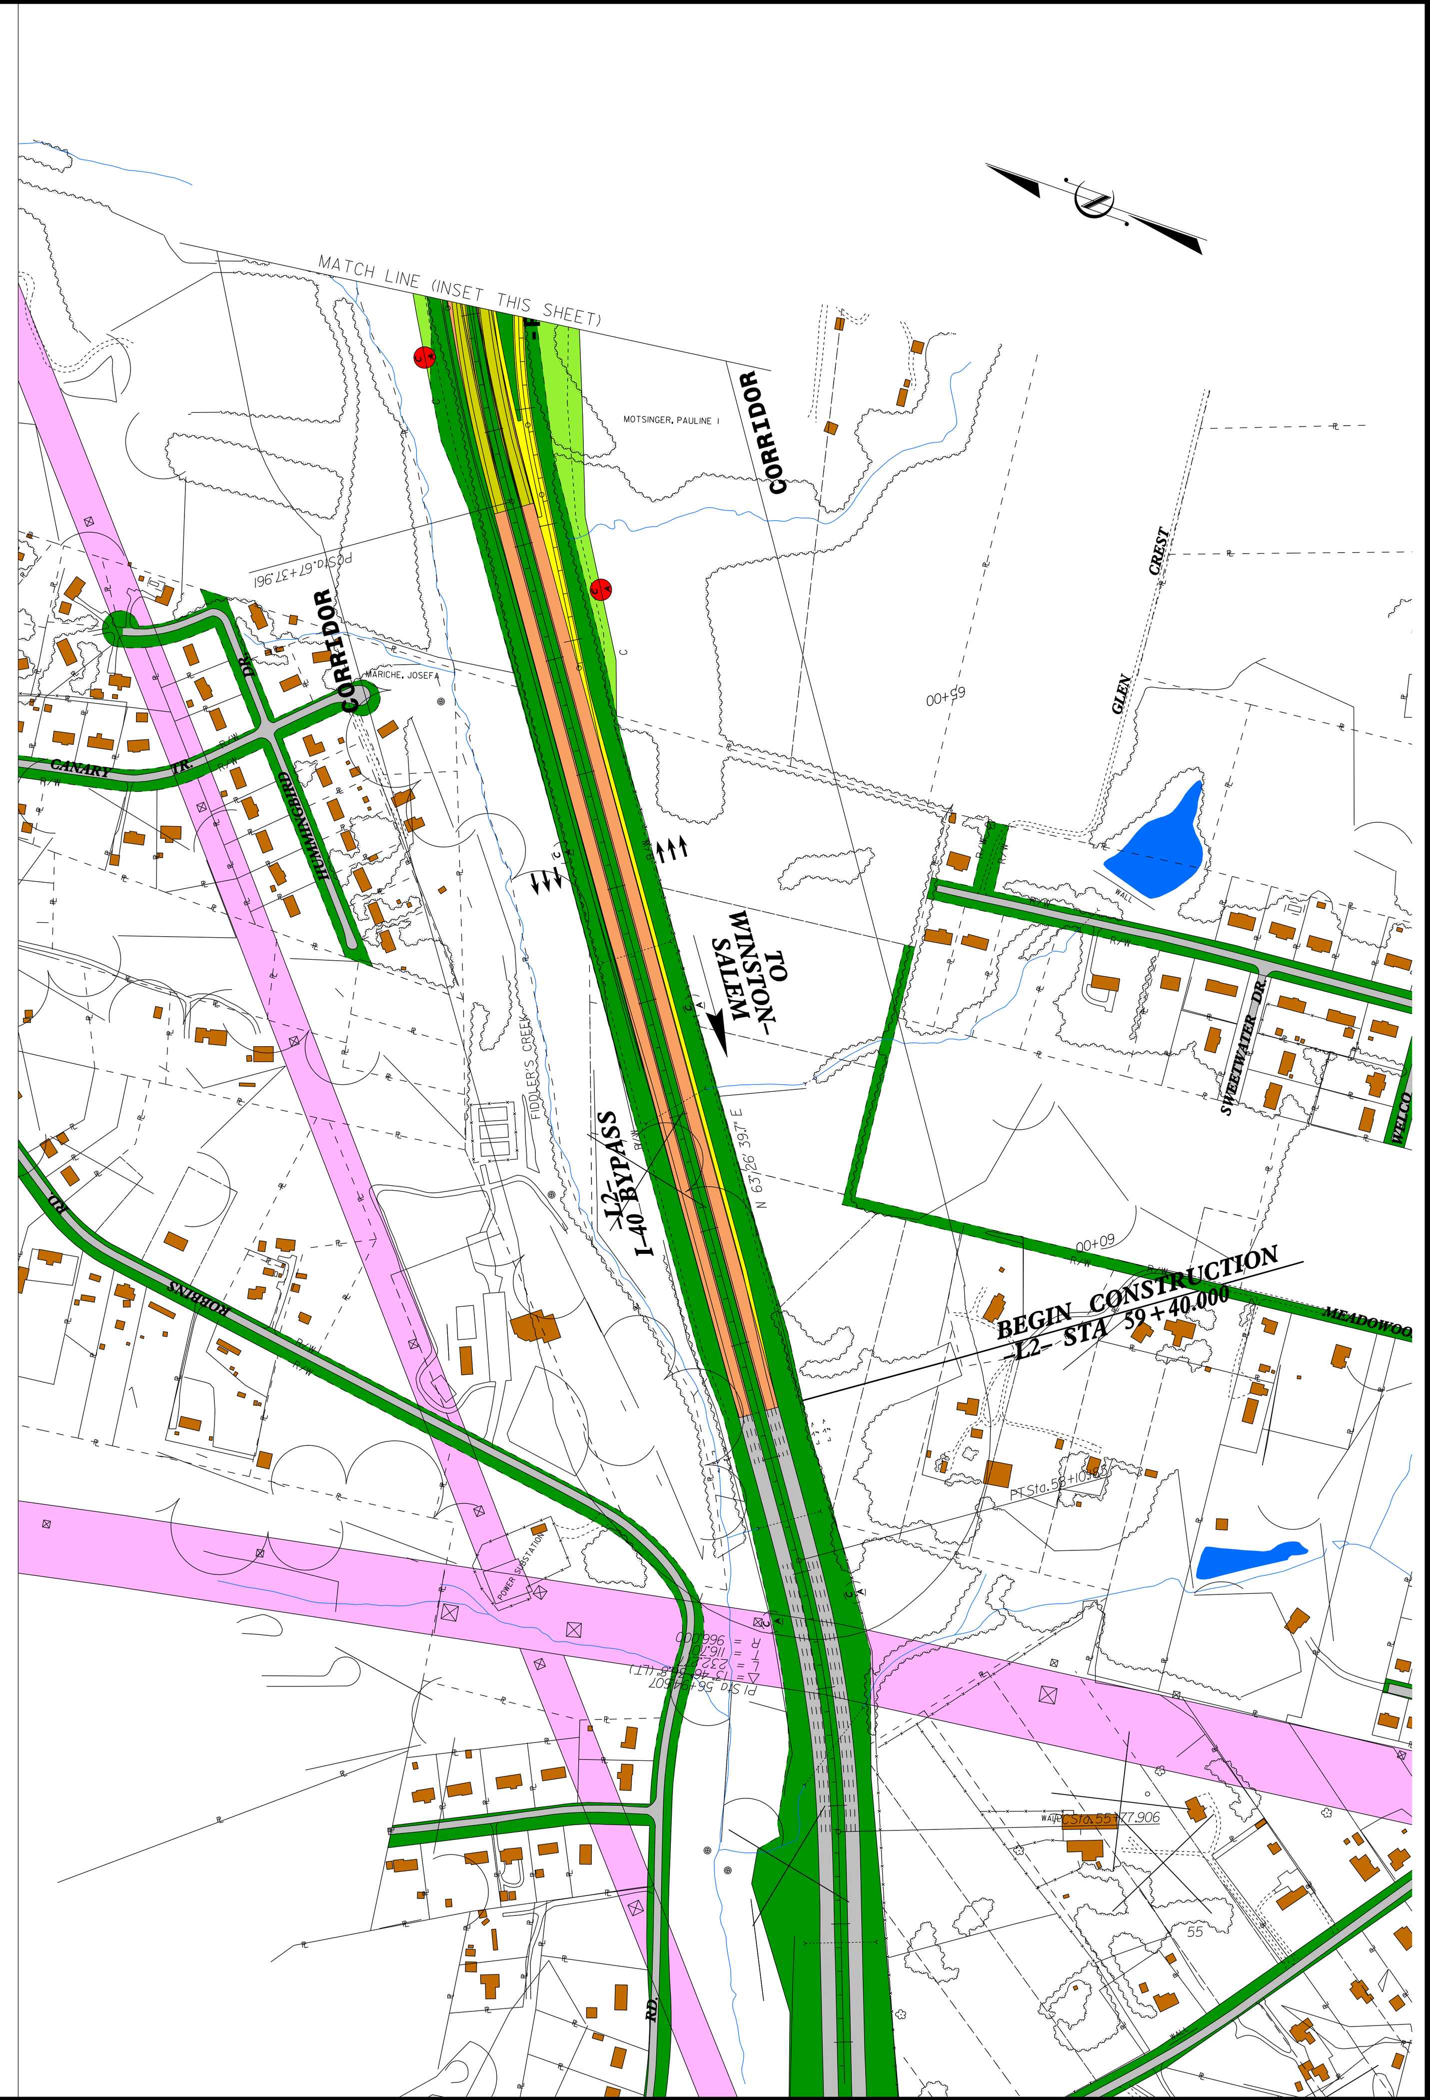
DO NOT USE FOR CONSTRUCTION