BURNETTE, TIMOTHY A & WENDY M
ANGEL, ARMANDO JR & MARIA
SILVER & GOLD CUSTOMERS INC
STANLEYNA, DANIEL L & BARBARA J
JONES, REBECCA M & STEPHEN L
HAYNES, JAMES E & CAROLYN J
HAYNES, PAULINE ALLEN
CALLAHAN, JAMES D & JANE D
CALLAHAN, JAMES D & JANE D
COLEMAN, MICHAEL J & BRENDA R
KELLER, RICHARD F JR & KIMBERLY A
H & G CONSTRUCTION
BRANDT, JAMES E & BRENDA L
WALKER, DAVID S & DAWN S
CRUELL-RUNDELL & WHITLEY S
WEDEMEYER, DAVID G & PARTICIA G
GRAY, JAMES E & DEBRA L
COOPER, BRADY W & BRENDA R
STAMPER, DANIEL & ANDREA
HAYNES, JAMES E & CAROLYN J
WINGERMAN, TIMOTHY A & DAWN C
DENTON, ERE AMBROSE & SANDRA
CORNWELL, GREGORY A & ROBIN
PUTTERMAN, JAMES D & SANDRA A
FLOYD, JAMES E & DEBORAH ANNE
FAVORELLI, JOSEPH M & ANNETTE
CHAPMAN, KENNETH W & JACQUELINE L
WHITE, JAMES E & DEBORAH L
MASSEY, WILMAN, SCOTT M & LAURA J
DUDEK, BLAINE E & MARTHA M
HOLDEN, WELDON DRIVER
BULLY, TERRY L & DIANNE T
BULLY, TERRY L & DIANNE T
ANNOVITZ, SCOTT D & ELIZABETH W
CARPER, CHRISTOPHER E & JANE T
CARPER, CHRISTOPHER E & JANE T
TOMMANS, STEPHANIE L & MICHAEL
WHEELER, ALFRED W & VALERIE W
ARRELL, DAVID S & PAMELA L
WHITE, JOHN WHITTON & DEBORAH
CHAMPION, JAMES E & CAROLYN J
CHAMPION, RAY D & CAROLYN J ANN
WHARTON, STEPHEN GEORGE & DEANA LOVITZO
WHARTON, STEPHEN GEORGE & DEANA LOVITZO
BROWNING, JOHN W & LARRY D & ETHEL
KYLES, THOMAS ALBERT
WALKER, SCOTT D & CAROL L
JOHNSONS, DAVID CLARK & BONNIE SUZANNE
BUCKLEY, DAVID & DEBORAH & WALTERS LEE
BUCKLEY, RAY DAVID JR
SUMMITTER, SCOTT D & MICHELLE A
SUMMITTER, SCOTT D & MICHELLE A
CARRIGER, MERRY L JR & KATHLEEN S
THOSSALL & ROBERTA F-REV
BRUCE, DAVID & CAROLYN
BRUCE, DAVID & CAROLYN J
VOGHAN, FREDERICK W & DALE
HOUSER, DERRIK TOYE & KIMBERLY ANDERSOLD
EDWARD, SCOTT L & JANE
LEE, JAMES E & JANE J & BRIAN
LEE, JAMES E & BRENDA J
FOSTER, MEDWAY L(SELL) & DONNA WATERMAN
HAYNES, DAVID E & CAROLYN J
HAYNES, DAVID E & CAROLYN ROSE CHARLOTTE
SUBLEVAN, JAMES & GILBERT DERRY
SMELL, MICHAEL L & JANETTE C
SHRADER, TERRY A & KENDRA L
SHRADER, TERRY A & KENDRA L
CARTER, JOHNSON A & KATHY M
TAYNES, DAVID & AMANDA L
HOLLOWAY, JAMES & DEBORAH & STEPHANIE
VALLANDRO, ALFRED & MARGARET
WHEELER, RALPH & RUTH
MANNING, STEVEN D & LAURIE C
DEPRIST, FRANK & DOLLIE
DAVIS, BRIAN L & DEBORAH & DAWNA LYNN
DAVIS, BRIAN L & ANGELA M
TAYLOR, GARY LYNN & ROBIN
TAYLOR, GARY LYNN & ROBIN
SPRAGUE, JEFFREY M & PAMELA M
HYDEN, LONNIE EDWARD JR & DONTA MONCRIEFF
BALDWIN, TAMMIE L & JALISTTE M
COLEMAN, JONE WARREN TEUTON & TEUTON, ARLEN D
CLARK, CLIFFORD L JR & KATHLEEN S
CLARK, CLIFFORD L JR & KATHLEEN S
CLARK, CLIFFORD L JR & KATHLEEN S
CLARK, CLIFFORD L JR & KATHLEEN S
HOUSE, TYRA DEBRA & KERRY ALI
WELLONS, TIMOTHY W & PALLAS C
WELLONS, TIMOTHY W & PALLAS C
MITCHELL, ANNA M & FRANK
PARRISH, KENNETH W & BETSY M
PARRISH, KENNETH W & BETSY M
SHANNON, CLARENCE JR & GLENDA M
SHANNON, CLARENCE JR & GLENDA M
WRIGHT, DAVID LEE & SHANNON
DANIEL, TERRY L & LEE L
JONES, BARRY & DAVID
JONES, BARRY & DAVID & TRACY ELIZABETH
PETTUS, BRIAN M & JANICE S
O'NEAL, JOHN MICHAEL & FRANCES L
BROWN, DAVID E & JOANNE S
BROWN, DAVID E & JOANNE S
HART, JEROME D JART F & LINDA
DANIEL, JAMES J & RACHEL D
DANIEL, JAMES J & RACHEL D
SANDERS, ANETA FRANCES
WATTLINGER, BARRY WARREN & DALTON, PAULSE BRYCHAT
BURNHAM, EUGENE, & DEBORAH A
WATTLINGER, BARRY WARREN & DALTON, PAULSE BRYCHAT
BURNHAM, BETTY M & RICHARDSON, MARGARET M
PUTTERMAN, JAMES D & LAURA S
KIRBY-SMITH, BRIAN & CHRISTY
BRYANT, TODD W & DAWN
BRYANT, TODD W & DAWN
WALLING, TIMOTHY D & TABITHA W
BOSENHAMPE, DONALD D
BOSENHAMPE, DONALD D
STEVENSON, RICHARD D & NANCY C
WYATT, D & TRUSTEE POST TRUST
HOLLOWAY, JAMES & LYNN DAROTHY
HOLLOWAY, JAMES & LYNN & WILLIAMS, SHANNON DENISE
CHALLENER, CHARLES E & JANNE M
HEDDESHEIMER, JAMES STEVEN
EDWARDS LOCATION REALTY INC
LEDBETTER, JAMES & DEBRA
LEDBETTER, MARK T & DANIEL
BOSSO, RICHARD E
BOSSO, RICHARD E & JO ANN
BOSSO, RICHARD E & MARCIA
CONNELL, JERRY EDWARD & DUTWILT ANN
THOMAS, DREW ED

WATSON, STEVEN W & KAREN
FELLER, ORLANDO & MARCIA
FELLER, ORLANDO & MARCIA
SMITH, WILLIAM H JR & JUDITH C
THOMPSON, JOHN E & VIRGINIA S
VISSAMPATH, CHRISTOPHER L & DANNY D
LAIL, DONALD W & STANLEY, ROBERT L
LAIL, DONALD W & STANLEY, ROBERT L
CRUTCHFIELD, STANLEY & DEBORAH
WILSON, WILLIAM J JR & MARTHA W
WILSON, WILLIAM J JR & MARTHA W
MERRELL, ROBERT JR & JO ANN
CLEGGAN, EUGENE W & TIFFANY S
WILLIAMS, TONY D & TANYA L
BOTTOMS, EUGENE & DALE
BOTTOMS, EUGENE & DALE & LAYNA-MAE
ELLISON, RICHARD & DIANNE J
BRYANT, ROBERT JR & ANGELA M
BRYANT, ROBERT JR & ANGELA M
BELL, STEPHANIE L & RICHARDSON, TIMOTHY
ADAMS, RICHARD & MCGLAUGHLIN, LORETTA T
ADAMS, DEBORAH & RICHARD J
RODRIGUEZ, MARK & MARIA
SHUPE, MICHAEL DAVID & DEANNA LYNN
SHUPE, MICHAEL DAVID & MARGARET ANN L/R
DAILEY, JERRY ARNOLD & BEVERLY, JOE E
DAILEY, JERRY ARNOLD & BEVERLY
ELLISON, JAMES & CATHERINE
BARRETT-FALLON, STEPHANY G & LYNN, JEREMY D
BARRETT-FALLON, STEPHANY G & LYNN
HOPPING, DONALD & ELIZABETH LEWIS WESLEY
CRAVEN, DERWIN L & TAYLOR-CRAVEN, HELEN L
BRADFORD, SCOTT D & WENDY D
LEACHMAN-THOMAS, ARNOLD MARCUS
LEACHMAN-THOMAS, ARNOLD MARCUS
SANTOSPIRITO, ROBERT M JR & MARGRETA
WRIGHT, JAMES R & SHARON
WRIGHT, JAMES R & SHARON & CHRISTOPHER
STEVENSON, JAMES E & ELAINE M
WOODS, JACK & BONNIE
WHITFIELD, DEVONIA M & ANGELICA
SANDLES, DONALD M & DAYNA
SANDLES, DONALD M & DAYNA & THOMPSON
SALTER, JAMES E & DUTWILT M
FAITH, RONALD D & JOCELYN C
FAITH, RONALD D & JOCELYN C
SECRETARY HOUSING & URBAN DEV
WITHERSPOON, KENNETH ALAN & PAMELA D
LINK, JOHN D & TRACY L
CASTILLO, ROBERT A & CHRISTINA L
CASTILLO, ROBERT A
STEWART-LEEDY, A & TONI L
WOMACK, TAMMI LYNNETTE
WOMACK, TAMMI LYNNETTE & CHRISTOPHER M
STALLITE, DEBORAH A
POWERSHELL, DAVIDS
HOBBS, JAMES & BELLISSA
SMITH, KENNETH LEE & PAULA

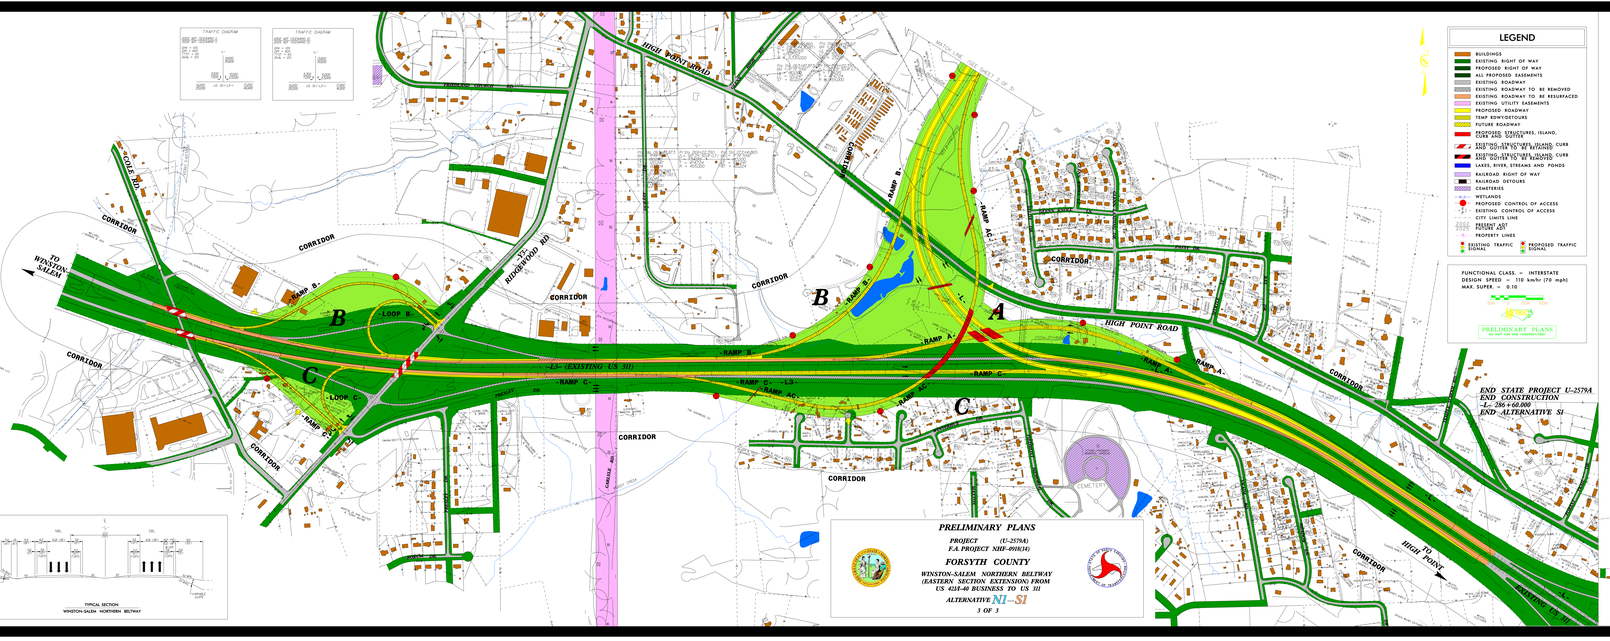

LEGEND

- BUILDINGS
- EXISTING RIGHT OF WAY
- PROPOSED RIGHT OF WAY
- ALL PROPOSED EASEMENTS
- EXISTING ROADWAY
- EXISTING ROADWAY TO BE REMOVED
- EXISTING ROADWAY TO BE RESURFACED
- EXISTING UTILITY EASEMENTS
- PROPOSED ROADWAY
- FUTURE REPVEOTCOURS
- FUTURE ROADWAY
- EXISTING STRUCTURES, (ISLAND, CURB, SIDEWALK)
- EXISTING STRUCTURES (ISLAND, CURB TO BE REMOVED)
- EXISTING STRUCTURES (ISLAND, CURB TO BE RESURFACED)
- LAKES, RIVER, STREAMS AND PONDS
- RAILROAD RIGHT OF WAY
- RAILROAD DETOURS
- CEMETERIES
- WETLANDS
- PROPOSED CONTROL OF ACCESS
- EXISTING CONTROL OF ACCESS
- CITY LIMITS LINE
- PRESENT LAST PAVING
- PROPERTY LINES
- EXISTING TRAFFIC SIGNAL
- PROPOSED TRAFFIC SIGNAL

FUNCTIONAL CLASS. = INTERSTATE
DESIGN SPEED = 110 km/hr (70 mph)
MAX. SUPER. = 0.10

PRELIMINARY PLANS
DO NOT USE FOR CONSTRUCTION

END STATE PROJECT U-2579A
END CONSTRUCTION
-L- 286+60.000
END ALTERNATIVE S1

PRELIMINARY PLANS

PROJECT (U-2579A)
F.A. PROJECT NHF-0981(4)

FORSYTH COUNTY

WINSTON-SALEM NORTHERN BELTWAY
(EASTERN SECTION EXTENSION) FROM
US 421B-40 BUSINESS TO US 311

ALTERNATIVE NI-S1

3 OF 3

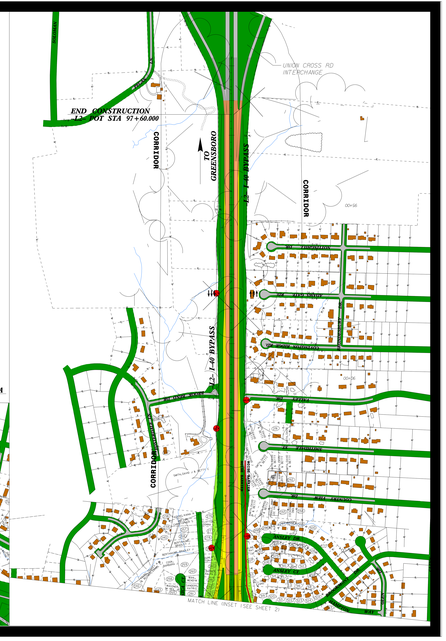

3/9/2005