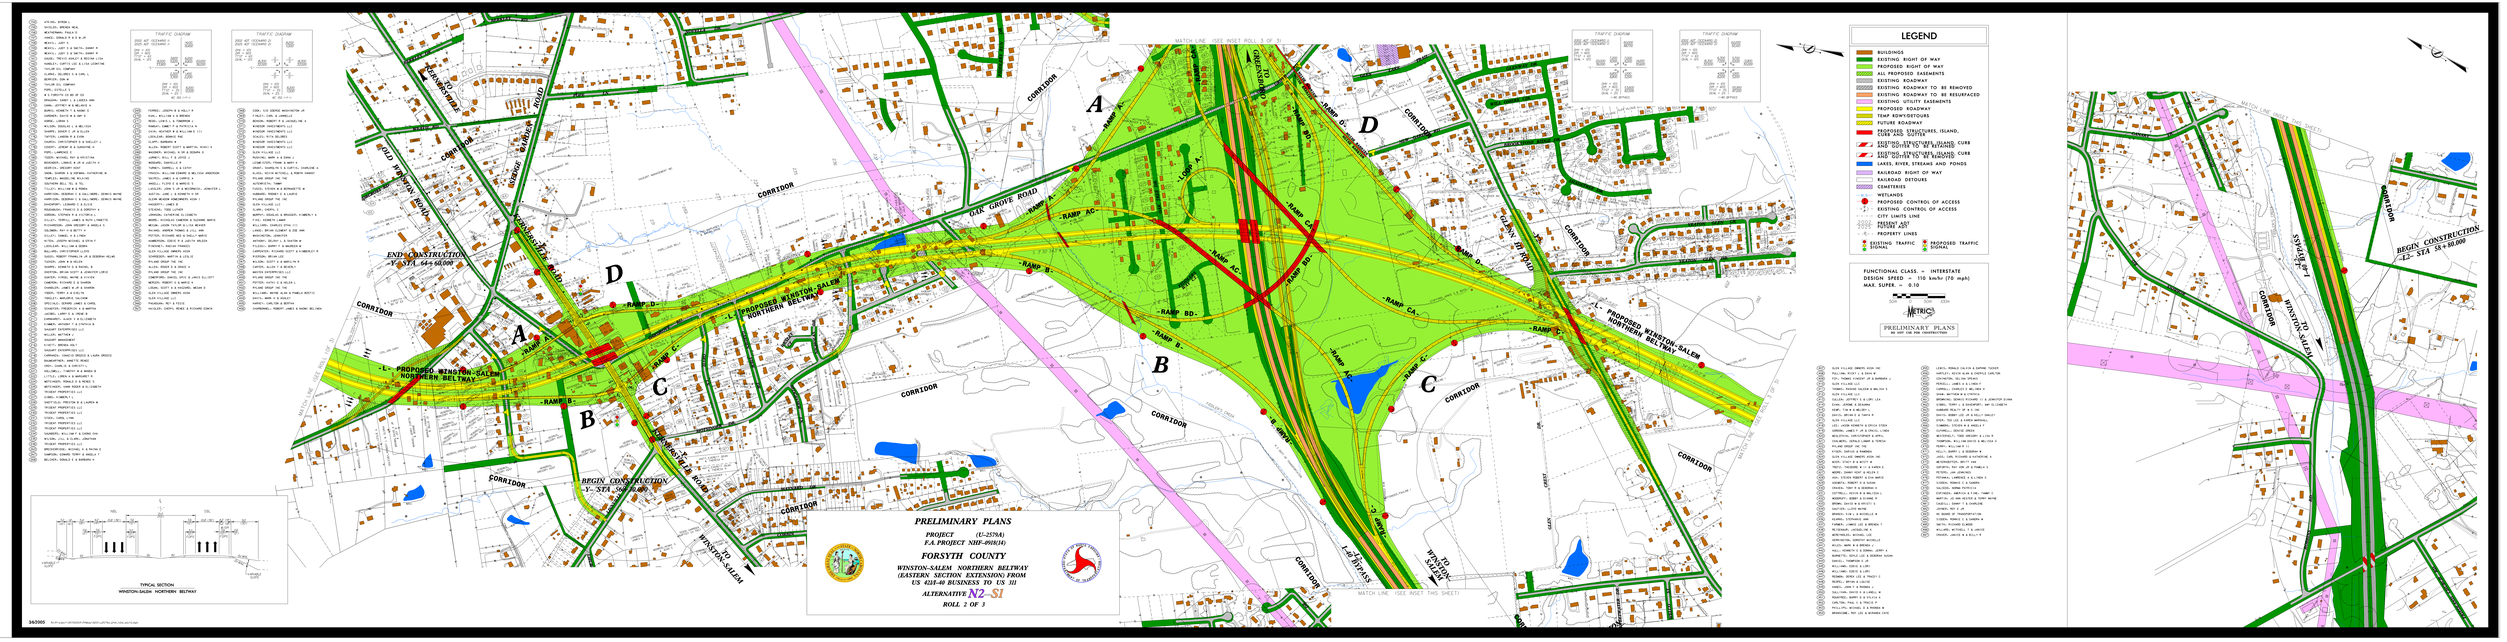
LEGEND
BUILDINGS
EXISTING RIGHT OF WAY
PROPOSED RIGHT OF WAY
ALL PROPOSED EASEMENTS
EXISTING ROADWAY
EXISTING ROADWAY TO BE REMOVED
EXISTING ROADWAY TO BE RESURFACED
EXISTING UTILITY EASEMENTS
PROPOSED ROADWAY
TEMP RDWY/DETOURS
FUTURE ROADWAY
PROPOSED STRUCTURES, ISLAND, CURB AND GUTTER
EXISTING STRUCTURES, ISLAND, CURB AND GUTTER TO BE REMOVED
PROPOSED CURB AND GUTTER
LAKES, RIVER, STREAMS AND PONDS
RAILROAD RIGHT OF WAY
RAILROAD DETOURS
CEMETERIES
WETLANDES
PROPOSED CONTROL OF ACCESS
EXISTING CONTROL OF ACCESS
CITY LIMITS LINE
PROPERTY LINES
EXISTING TRAFFIC SIGNAL
PROPOSED TRAFFIC SIGNAL
FUNCTIONAL CLASS. – INTERSTATE
DESIGN SPEED – 110 km/hr (70 mph)
MAX. SUPER. – 0.10
METRICS
PRELIMINARY PLANS
DO NOT USE FOR CONSTRUCTION
PRELIMINARY PLANS
PROJECT (U-2576A)
F.A. PROJECT NHF-0900(14)
FORSYTH COUNTY
WINSTON-SALEM NORTHERN BELTWAY
(EASTERN SECTION EXTENSION) FROM
US 421/I-40 BUSINESS TO US 311
ALTERNATIVE N2-S1
ROLL 2 OF 3
TYPICAL SECTION
WINSTON-SALEM NORTHERN BELTWAY
END CONSTRUCTION
-Y- STA. 144+60.000
BEGIN CONSTRUCTION
-Y- STA. 38+50.000
BEGIN CONSTRUCTION
-L2- STA. 38+50.000
PROPOSED WINSTON-SALEM NORTHERN BELTWAY
MATCH LINE (SEE INSET ROLL 3 OF 3)
MATCH LINE (SEE INSET THIS SHEET)
OAK GROVE ROAD
CORRIDOR
RAMP A
RAMP AC
RAMP B
RAMP BD
RAMP C
RAMP CA
RAMP D
LOOP A
LOOP B
I-40 BYPASS
TO WINSTON-SALEM
TO I-40
TO I-40 BUSINESS
TO US 311
TO US 421
TO US 158
TO US 158 BUSINESS
TRAFFIC DIAGRAM
2005 AVT (VEHICLES)
2025 AVT (VEHICLES)
2035 AVT (VEHICLES)
AM (PM) PEAK HOUR
AM (PM) DIRECTIONAL
AM (PM) DHV
AM (PM) K-FACTOR
AM (PM) D-FACTOR
AM (PM) T-FACTOR
AM (PM) V/C
AM (PM) LOS
ALDEN, WYNONA L.
NICHOLS, BRIAN REA
MCINTYRE, PAUL E.
TANEY, DONALD P. & W. JR.
MEACH, JAMES
MEACH, JAMES W. & METH, DANNY R.
MEACH, JAMES W. & METH, DANNY R.
CRAIGE, TRAVIS KINLEY & REGINA LYON
CRAIGE, TRAVIS KINLEY & LYON LEANTHA
TAYLOR CO., LTD. (SEE LIST)
CLARKS, DELORES S. & CARL L.
BERRYCH, DAN W.
TAYLOR OIL COMPANY
TAYLOR, DAN W. JR.
A. & CHRISTIN CO. INC OF CO.
DRAKARS, DANDY L. & LEECH ANN
BARTLEY, DAVID & WIFE
BARTLEY, KENNETH E. & WIFE
GARDNER, DAVID W. & AMY D.
DANIELS, LORNA
WILSON, DONALD L. & WILLITHA
WILSON, DONALD L. & WIFE
TARTER, JAMES W. & ETAL
CHURCH, CHRISTOPHER J. & KELLY J.
TIDEN, MICHAEL RAY & CHRISTINE
FORD, LAWRENCE
TIDEN, MICHAEL RAY & CHRISTINE
BARNARD, JAMES W. JR. & ETAL
MORTON, GREGORY GARY
TEMPLE, WILLIAM HOWARD, CHRISTINE W.
TEMPLE, MADELINE WALTER
DEATHERE BILL TEL & TEL
DEATHERE, BILL & WIFE
HARRISON, GEORGE E. & DALL DANIEL (SEAN) WAYNE
HARRISON, GEORGE E. & DALL DANIEL (SEAN) WAYNE
DAVENPORT, LEONARD J. & ELICE
MAGNANUM, FRANCIS E. & DOROTHY M.
MAGNANUM, FRANCIS E. & DOROTHY M.
COLLELLO, TERRYLL JAMES & RUTH LYNNETTE
RICHARDSON, JOHN STEPHEN & ANGELA S.
ELLIOTT, DANIEL & WIFE
ELLIOTT, DANIEL & ETAL
WITKIN, JOSEPH MICHAEL & EDITH T.
LOVELADY, WILLIAM & DEBRA
BALLARD, BARTHAMAN & WIFE
BALLARD, BARTHAMAN & JR. & DEBORAH HELAND
TUCKER, JOHN W & HELEN
SHAPPS, KENNETH G. & RACHEL R.
SHAPPS, KENNETH G. & RACHEL R.
SANTER, LYNDAL WAYNE & LYNDAN
CAMERON, RICHARD E. & SHARON
CAMERON, RICHARD E. & SHARON
CHANDLER, TIMOTHY & WIFE
TERRELL, ANTHONY, VALERIAN
SPECIALLI, DENNIS JAMES & CARRIE
SENATOR, FREDERICK J. & MARTHA
CARPENTER, JOHN & WIFE
CARPENTER, MARY E. & ELIZABETH
FUNDER, ANTHONY T. & CYNTHIA B.
MILLER, MATTHEW D.
MILLER, MATTHEW D.
SHAUNT MANAGEMENT
KYLOTTY, BRYAN ANN
SHAUNT ENTERPRISES LLC
SHAUNT ENTERPRISES LLC & LAURA GREGGO
BAUMGARTNER, ANNETTE RENEE
CRISP, CHARLES & CHRISTA L.
LITTLE, LARRY & & MARGARET M.
LITTLE, LARRY & & MARGARET M.
METCHKER, RONALD D & RENEE S.
METCHKER, YVAN RENEE & CLOMETTA
TRIGENT PROPERTIES LLC
TRIGENT PROPERTIES LLC
SHEFFIELD, PRESTON A & CHARLENE W
TRIGENT PROPERTIES LLC
TRIGENT PROPERTIES LLC
STEVEN, CAROL L. PRD
TRIGENT PROPERTIES LLC
TRIGENT PROPERTIES LLC
SHAMBERG, WILLIAM T. & DORNE CRN
TRIGENT PROPERTIES LLC & JOHNATHAN
TRIGENT PROPERTIES LLC
BRECKENRIDGE, MICHAEL J. & PAULA S.
BRECKENRIDGE, DANNY TERRY & WIDLEY T.
BELCHER, DONALD D & BARBARA H.
TYNER, JOSEPH & HOLLY T.
FULK, WILLIAM D & BRENDA
REGO, LEAH L. & THAMPRIA J.
RUBAKH, DANCY P & PATRICIA M.
RUBAKH, DANCY P & PATRICIA M. (1/2)
LEDBUCKER, DENNIS PAR.
CLAPP, BARBARA A.
BAUMANN, MICHAEL H. & WIFE
BAUMANN, MICHAEL H. OR & BRIAN D.
JORNEY, BILL J. & JOYCE J.
MORGANS, DANIELLE R.
TURNER, DARRELL A & ELFRY
TURNER, DARRELL A & ELFRY (WILLIAM ANDERSON)
DUTTON, JAMES & & CLARRIE A.
JAGELLI, FLOYD E & MARGE E.
JAGELLI, FLOYD E & MARGE E.
CLEMMONS, JAMES & & KENNETH D JR
CLEMM MEADOW ENCUMBRANCE ACCN 1
MASSEYTY, JAMES B.
STEARNS, TODD LUTHER
MOORE, NICHOLAS CHARTON & CLOMETTA
MOORE, NICHOLAS CHARTON & SUZANNE MAPE
BRIGAN, JOHN TRUTHER & LISA WEAVER
BRIGAN, JOHN TRUTHER & LISA WEAVER
DUTTON, RICHARD WAYNE & SHELLY MAYE
CUMBERSON, CECIL E & LARRY ARLEEN
STANNARD, RAEGAN FRANCES
SCHLOTTERER, JAMES WAYNE ACCN
SCHLOTTERER, JAMES WAYNE ACCN
PYLAND GROUP THE INC
ALLEN, FREDD D & GRACE A
ALLEN, FREDD D & GRACE A
CAMPBELL, DAVID, ERIC & JANICE ELLI (SET)
MERCER, ROBERT D & MARCE A
LOVE, ROBERT & & MARCE A & SHARON
LOVE, ROBERT & & MARCE A & SHARON
OLIVE VILLAGE LLC
PROGRAMS, INC & TRICE
HICKLEN, CHERYL RENEE & RICHARD EDWIN
CORN, ELIE GEORGE MCKINSTRY JR.
FINLEY, CARL & JANNELLE
BRIGGS, ROBERT M & JACKELINE M.
WINDSOR INVESTMENTS LLC
WINDSOR INVESTMENTS LLC
GALLEG, PETE DELORES
WINDSOR INVESTMENTS LLC
WINDSOR INVESTMENTS LLC
OLIVE VILLAGE LLC
MUSCHAS, MARK & & DANA J.
LEMMERTSON, THOMAS & MARY E.
GRANT, SHARON M. & CARTELL CHARLENE A
GRANT, SHARON M. & CARTELL & MARVIN DANIEL
PYLAND GROUP THE INC
AUTOMOTIVE TEAMS
HARRISON, GEORGE E. & DONNETTE M.
HARRISON, RONNIE E. & & CLAPP E.
PYLAND GROUP THE INC
OLIVE VILLAGE LLC
CLAPP, CHERYL L.
CLAPP, CHERYL L. & BRADDEN, KIMBERLY A.
FYAL, KENNETH & MARY
WILLIAMS, CHARLES STAN LLC
WILLIAMS, CHARLES STAN LLC
MARSHALL, JEFFREY & & MARCIA
DEFRANCO, DELMONT L. & DAYTON
FIGUERAS, BARRY J. & MARCIA M
CAMPBELL, DAVID, ERIC & JANICE ELLI (SET)
HARRISON, GEORGE E. & DONNETTE M.
SCHLOTT, SCOTT A & MARCY M.
CARPTER, ALLEN T & MICHAEL
CARPTER, ALLEN T & MICHAEL
CAMPBELL, DAVID, ERIC & JANICE ELLI (SET)
POTTER, KATHY E & MELISA L.
POTTER, KATHY E & MELISA L.
WILLIAMS, WAYNE, BLAR & PAMELA BEATTIE
DAVIS, MARK W & HOLLY
HARRY, CARLTON & BETTY
CHARBONNEAU, ROBERT JAMES & MARK DELYNEN
OLIVE VILLAGE LLC
OLIVE VILLAGE LLC
OLIVE VILLAGE OWNERS ASSOC INC
PALLONE, ROSS J. & DIANA M
TOLL TEAM, STANCHAT JR & BARBARA J.
OLIVE VILLAGE LLC
THOMAS, MICHAEL DAVIDS & MALINA D.
OLIVE VILLAGE LLC
OLIVE VILLAGE OWNERS ASSOC INC
ETAHL, JOHNNIE & SUSANNA
KEMP, TIM & & MALLORY L.
DAVIS, BRYANT & TAMMY M
OLIVE VILLAGE LLC
OLIVE VILLAGE OWNERS ASSOC INC
GARRISON, JAMES T JR & CRISCO, LORRI
MCCLATCHY, CHRISTOPHER & APRIL
OLIVE VILLAGE OWNERS ASSOC INC
PYLAND GROUP THE INC
HYDEN, DARVIS & RAMONA
OLIVE VILLAGE OWNERS ASSOC INC
MOORE, STACY B & MATTY M
MOORE, STACY B & MATTY M
MOORE, DANNY GRANT & HOLLY C.
HOH, STEVEN ROBERT & EVA MARIE
CAMPBELL, DAVID & & JANICE
CRAVEN, TONY R & DEBORAH J
COTTRELL, KEVIN D & MALCOLM L.
MOSBRUCKER, ROBERT & DIANNE M
BROWN, DAVID & MYRTLE S
BROWN, DAVID & MYRTLE S
BRANDL, KIM L. & MICHELLE M
HILARIO, STEPHANIE ANN
HILARIO, STEPHANIE & & BRENDA T
MCCRANNAN, JACQUELINE D
MERTWEILER, MICHAEL LEE
MERTWEILER, DEBORAH MICHELLE
MERTWEILER, DEBORAH MICHELLE
KELLY, KENNETH & & DEBRAH JERRY
BARNETTE, DAVID LEE & DEBRAH SUSAN
DAVIS, THOMPSON C JR
WILLIAMS, DAVID & & LORI
WILLIAMS, DAVID & LORI
REDMON, DERRA LEE & TRACY C
SHARP, JOHN & & DEBRA
SHARP, JOHN & & DEBRA
SULLIVAN, DAVID & & LANELL M
PRANTINO, BARRY D & SILVIA V
CARLTON, PAUL E & TRACY M
CARLTON, PAUL E & TRACY M
BRANNIGAN, RAY LEE & BARBARA ANN
LEWIS, RONALD CALVIN & DARYNE TUCKER
HARTLEY, WAYNE M & CHRISTINE CARLTON
CONTRACTOR, SELLING OPTIONS
CAMPBELL, CHARLES & & MELINDA
CAMPBELL, CHARLES & & MELINDA
SHAW, MATTHEW M & CYNTHIA
SHAW, MATTHEW M & CYNTHIA & JOHNATHAN SHAW
KUBAL, TERRY L & DONNAMARIE L & CYNETH
HUMBARD REALTY OF N.C. INC.
DAVIS, ROBERT LEE JR & HOLLY SHELLEY
STEEN, TED LEE & KAREN MARSHALL
STEEN, TED LEE & KAREN MARSHALL
LUTHRELL, DENISE DENISE
MESSERSLY, TODD GREGORY & LISA M
MESSERSLY, TODD GREGORY & MELISSA G
FERRY, WILLIAM H
KELLY, BARRY L & DEBORAH M
JAGEL, LARK, RICHARD & CATHERINE G.
MECHANICSTOWN, BRITT SAM
PETERS, JOHN & & PAMELA S
PETERS, JOHN JOHNSON
PETHANEL, CHARLENE & & LINDA S
SALISBURY, WARREN & & LINDA
SALISBURY, WARREN PATRICK
EDFINGER, AMERICA & FUNK, TIMMY D
MARTIN, LEE ANN HESTER & TERRY WAYNE
CHASTELLI, DANNY & CHARLENE
CHASTELLI, DANNY
NC BOARD OF TRANSPORTATION
STEEN, RONALD E & SANDRA M
STEEN, RONALD E & SANDRA M
WILLARD, MITCHELL E & JANICE
CRAVEN, JANICE M & WILLIE M
BEGIN CONSTRUCTION
-L2- STA. 38+50.000
WINSTON-SALEM
CORRIDOR

36/2005