DESIGN PUBLIC MEETING MAP

PROJECT 34178.1.3 (I-3306A)
F.A. PROJECT: IMS-040-4(148)259

ORANGE COUNTY

WIDENING OF I-40 FROM I-85 TO THE DURHAM COUNTY LINE
ALTERNATE 4B
SHEET 4 OF 6

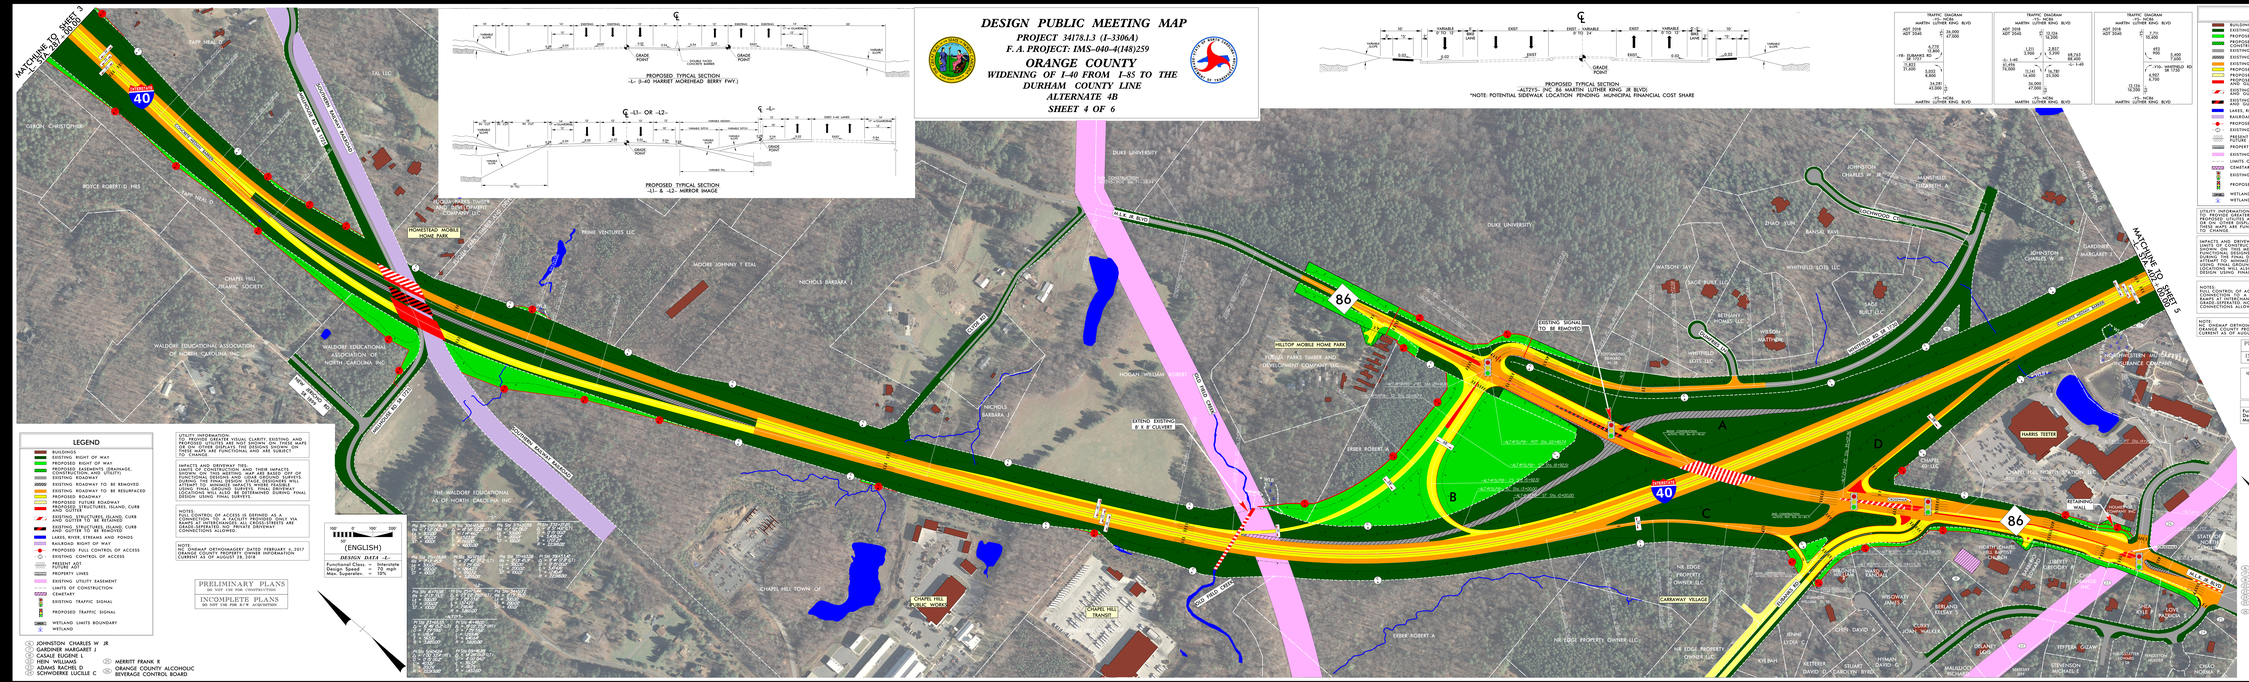

DESIGN PUBLIC MEETING MAP
F.A. PROJECT: IMS-040-4(148)259
ORANGE COUNTY
WIDENING OF I-40 FROM I-85 TO THE DURHAM COUNTY LINE
ALTERNATE 4B
SHEET 4 OF 6

DESIGN PUBLIC MEETING MAP
F.A. PROJECT: IMS-040-4(148)259
ORANGE COUNTY
WIDENING OF I-40 FROM I-85 TO THE DURHAM COUNTY LINE
ALTERNATE 4B
SHEET 4 OF 6