ROLL 1 OF 4

PUBLIC MEETING MAP

Wake County
North Carolina

Approximate RR Mile Post Range: S-141.8 to S-144.8

NCDOT GRADE SEPARATION PROJECTS ALONG THE CSX S-LINE CORRIDOR

Rogers Road & Ligon Mill Road

SECTION U

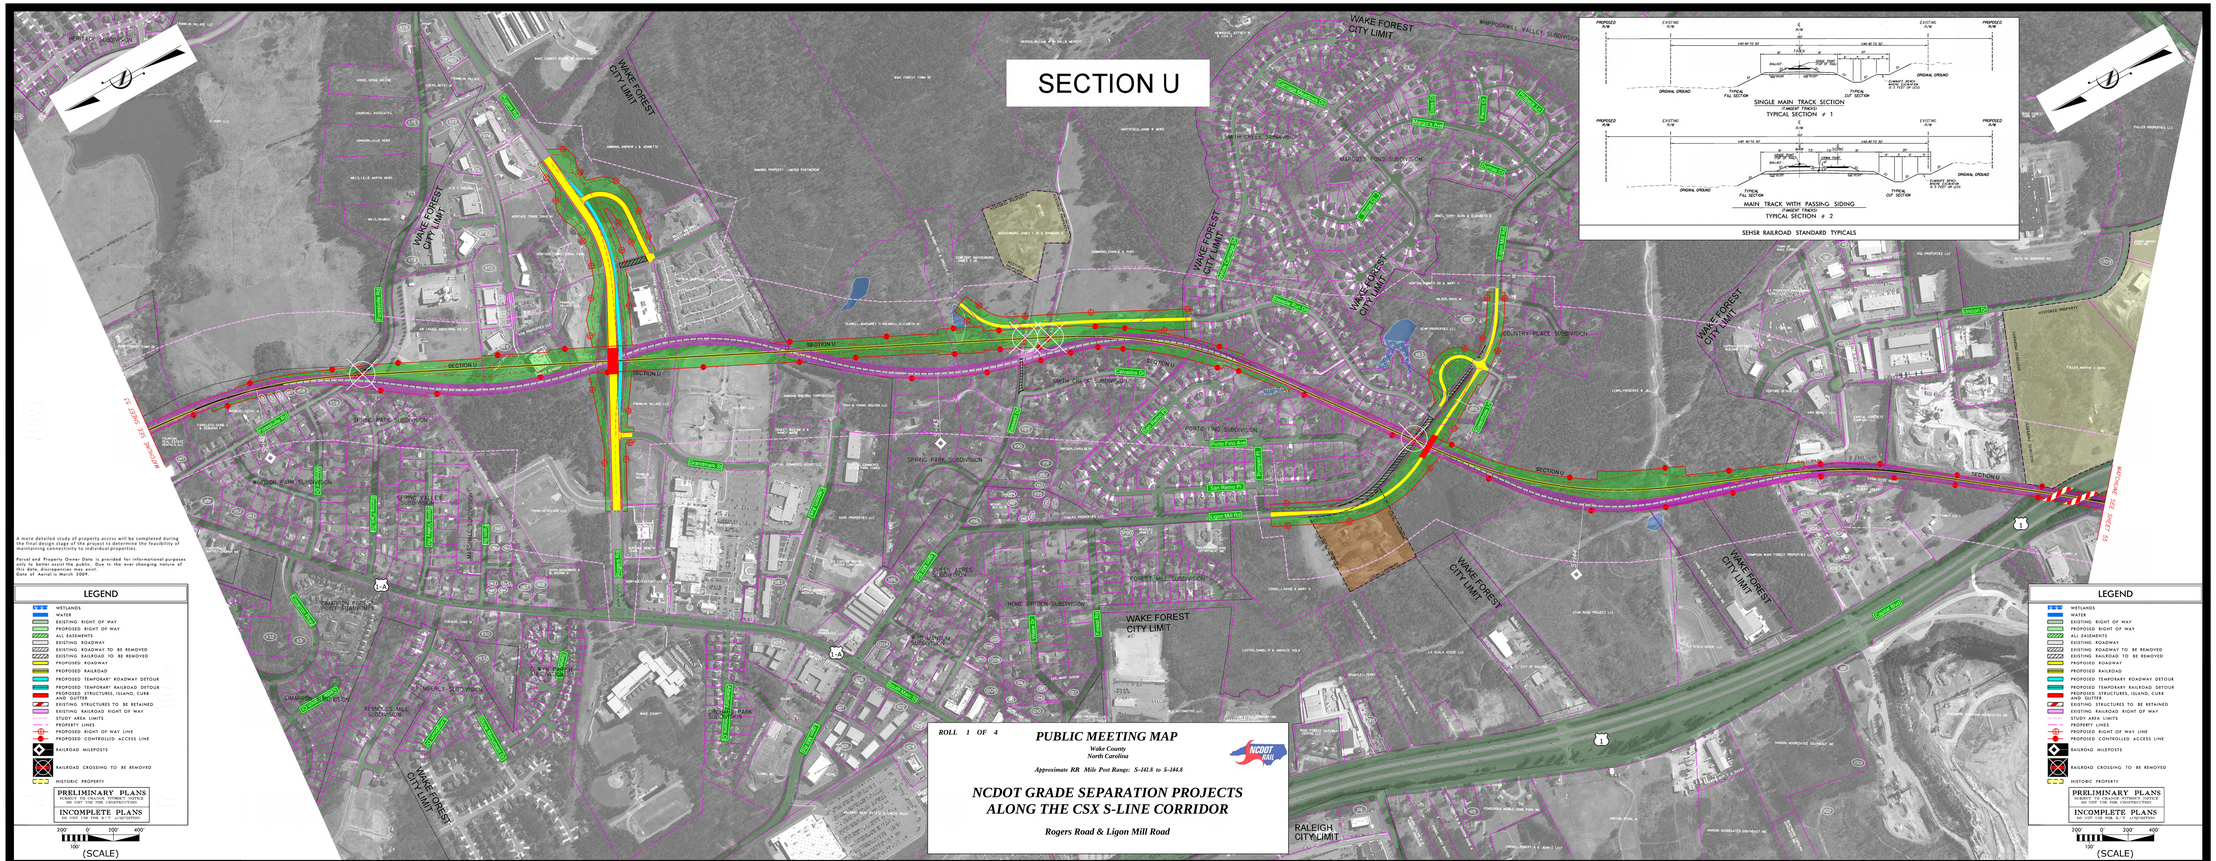

A more detailed study of property access will be completed during the final design stage of the project to determine the feasibility of maintaining consistency to individual properties.

Parcel and Property Owner Data is provided for informational purposes only and is subject to change. Due to the ever changing nature of this data, discrepancies may exist.
Date of Aerial is March 2009.

LEGEND

- WETLANDS
- WATER
- EXISTING RIGHT OF WAY
- PROPOSED RIGHT OF WAY
- ALL EASEMENTS
- EXISTING ROADWAY
- EXISTING ROADWAY TO BE REMOVED
- EXISTING RAILROAD TO BE REMOVED
- PROPOSED ROADWAY
- PROPOSED RAILROAD
- PROPOSED TEMPORARY ROADWAY DETOUR
- PROPOSED TEMPORARY RAILROAD DETOUR
- PROPOSED STRUCTURES, ISLAND, CURB
- EXISTING STRUCTURES TO BE RETAINED
- EXISTING RAILROAD RIGHT OF WAY
- STUDY AREA LIMITS
- PROPERTY LINES
- PROPOSED RIGHT OF WAY LINE
- PROPOSED CONTROLLED ACCESS LINE
- RAILROAD MILEPOSTS
- RAILROAD CROSSING TO BE REMOVED
- HISTORIC PROPERTY

PRELIMINARY PLANS
SUBJECT TO CHANGE WITHOUT NOTICE
DO NOT USE FOR CONSTRUCTION

INCOMPLETE PLANS
DO NOT USE FOR CONSTRUCTION

200' 0 200' 400'
100'
(SCALE)

ROLL 1 OF 4

PUBLIC MEETING MAP

Wake County
North Carolina

Approximate RR Mile Post Range: S-141.8 to S-144.8

NCDOT GRADE SEPARATION PROJECTS ALONG THE CSX S-LINE CORRIDOR

Rogers Road & Ligon Mill Road

LEGEND

WETLANDS
WATER
EXISTING RIGHT OF WAY
PROPOSED RIGHT OF WAY
ALL EASEMENTS
EXISTING ROADWAY
EXISTING ROADWAY TO BE REMOVED
EXISTING RAILROAD TO BE REMOVED
PROPOSED ROADWAY
PROPOSED RAILROAD
PROPOSED TEMPORARY ROADWAY DETOUR
PROPOSED TEMPORARY RAILROAD DETOUR
PROPOSED STRUCTURES, ISLAND, CURB
EXISTING STRUCTURES TO BE RETAINED
EXISTING RAILROAD RIGHT OF WAY
STUDY AREA LIMITS
PROPERTY LINES
PROPOSED RIGHT OF WAY LINE
PROPOSED CONTROLLED ACCESS LINE
RAILROAD MILEPOSTS
RAILROAD CROSSING TO BE REMOVED
HISTORIC PROPERTY

PRELIMINARY PLANS
SUBJECT TO CHANGE WITHOUT NOTICE
DO NOT USE FOR CONSTRUCTION

INCOMPLETE PLANS
DO NOT USE FOR CONSTRUCTION

200' 0 200' 400'
100'
(SCALE)