COMBINED PUBLIC HEARING MAP

CAMDEN & CURRITUCK COUNTIES

TIP NO. R-2574

US 158 from East of NC 34 to NC 168

ROLL 2 of 4

JUNE 2018

PRELIMINARY PLANS
DO NOT USE FOR CONSTRUCTION

INCOMPLETE PLANS
DO NOT USE FOR R/W ACQUISITION

GRAPHIC SCALE 200' 0' 200' 400'

FUNCTIONAL CLASS = RURAL MINOR ARTERIAL
ADT 2017 = 7,400
ADT 2037 = 12,500
DESIGN SPEED = 60mph
MAX. SUPER. = .06
AERIAL PHOTOGRAPHY (NC ONE MAP): 11/18/2015

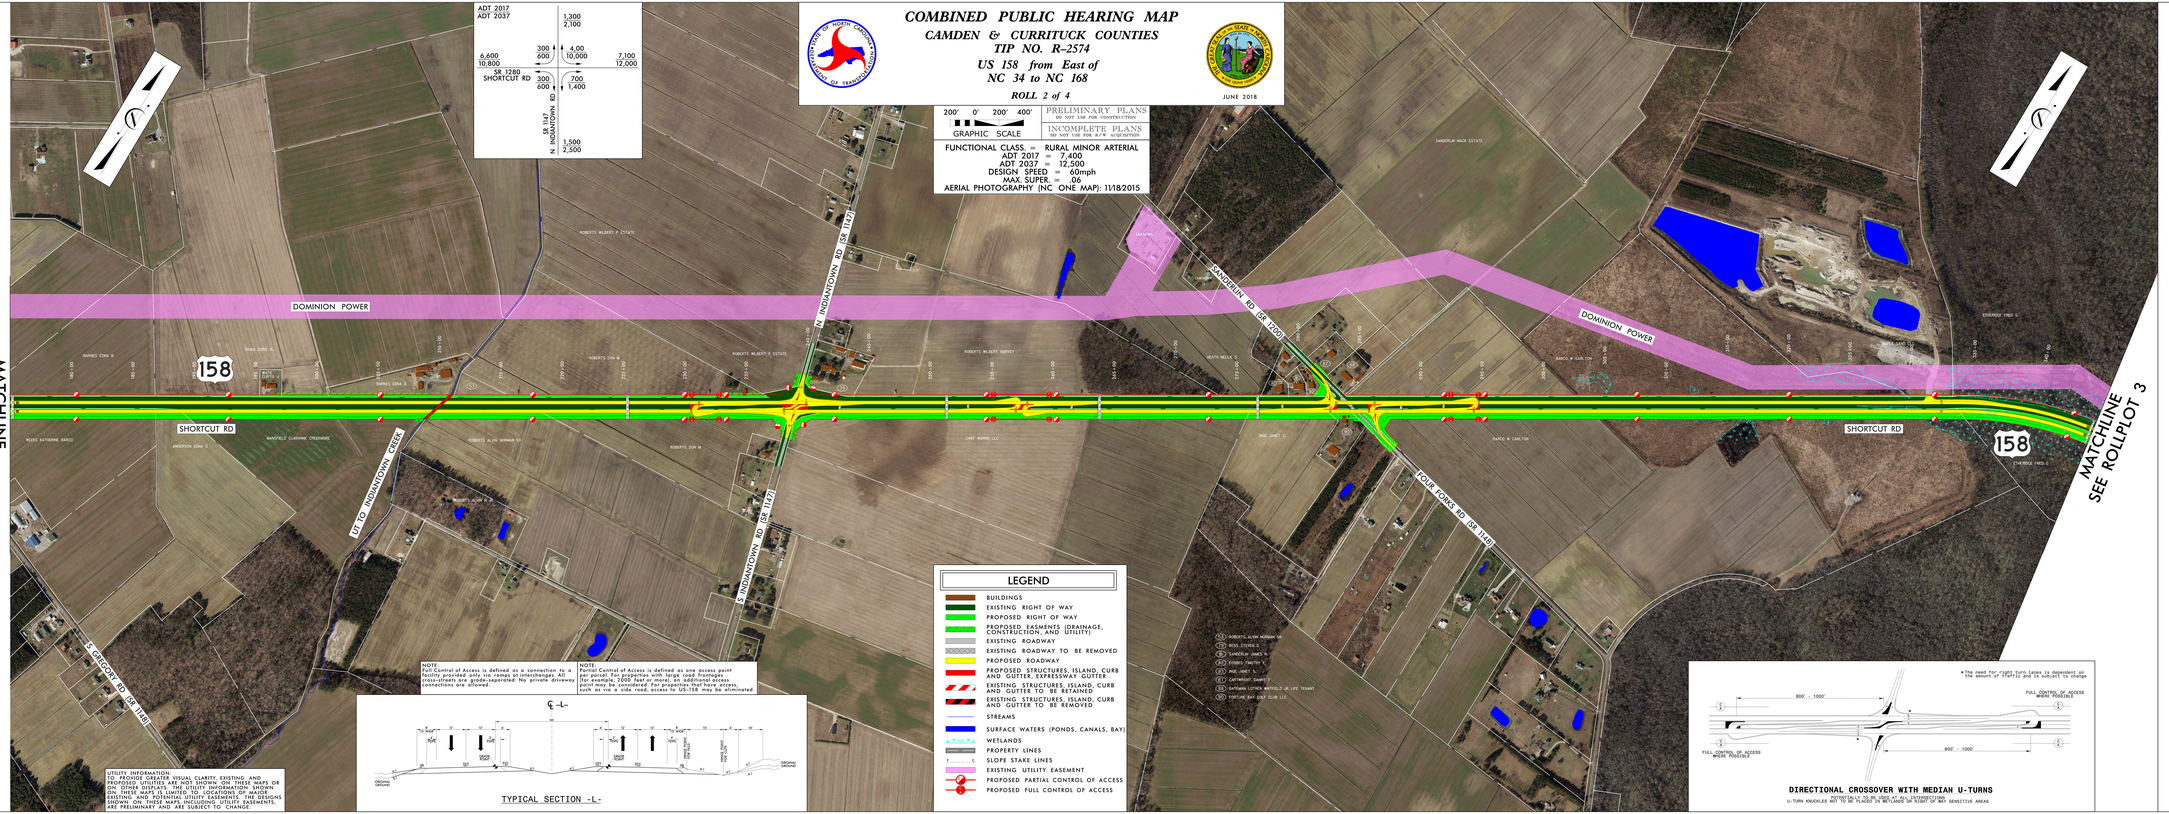

COMBINED PUBLIC HEARING MAP
CAMDEN & CURRITUCK COUNTIES
TIP NO. R-2574
US 158 from East of NC 34 to NC 168
ROLL 2 of 4