PUBLIC MEETING MAP

STATE PROJECT 50217.1.1 (R-5724)

CHATHAM COUNTY

US 15501 FROM LAUNIS ST TO POWELL PLACE LANE

IN THE TOWN OF PITTSBORO
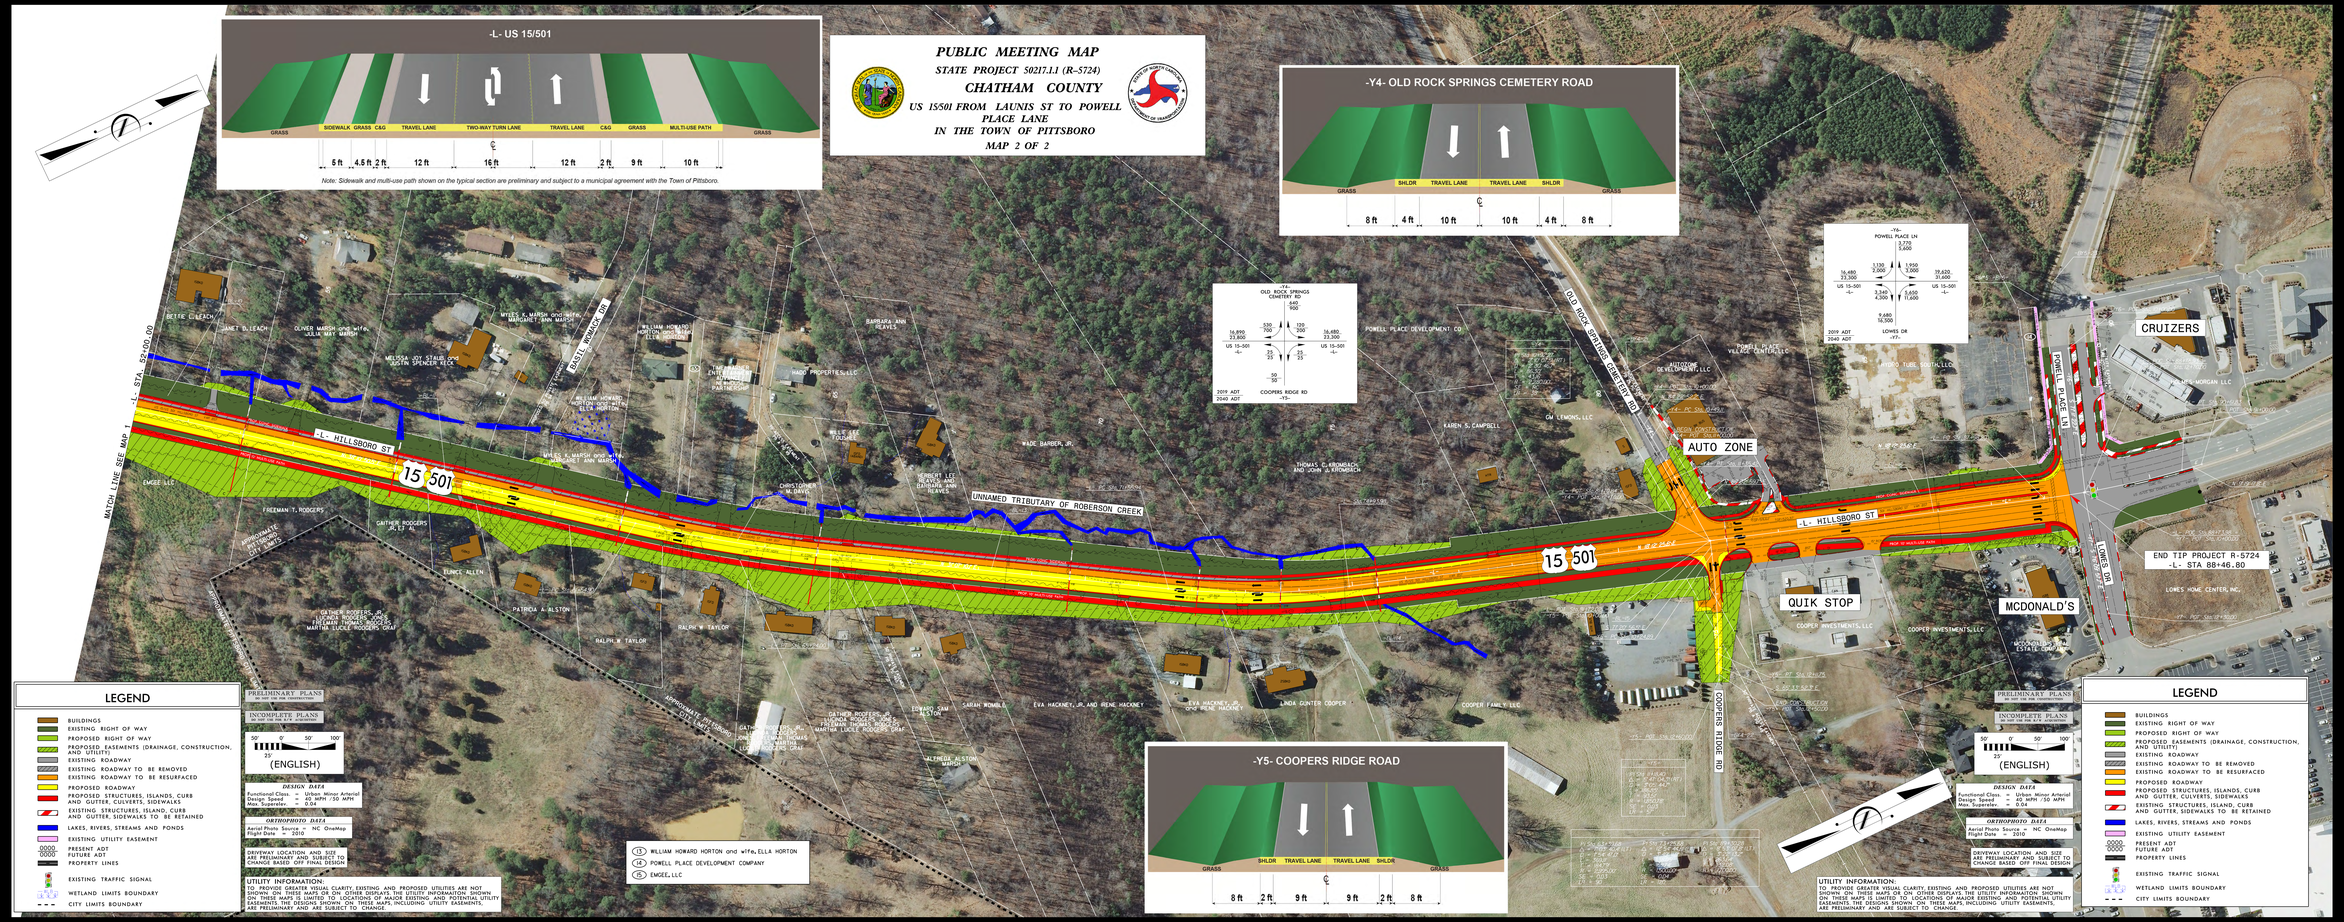
MAP 2 OF 2