DESIGN PUBLIC MEETING MAP

PROJECT 50197.1.1 (R-5739)

NORTHAMPTON COUNTY

NC 46 FROM NC 48 IN GASTON TO THE VIRGINIA STATE LINE

ROLL 5 OF 5

DESIGN DATA

Functional Class.	=	Arterial
Design Speed	=	VARIES 40 mph TO 60 mph
Max. Superelev.	=	0.04 TO 0.08

MATCHLINE STA. -L- 465+00
MATCH TO ROLL 4

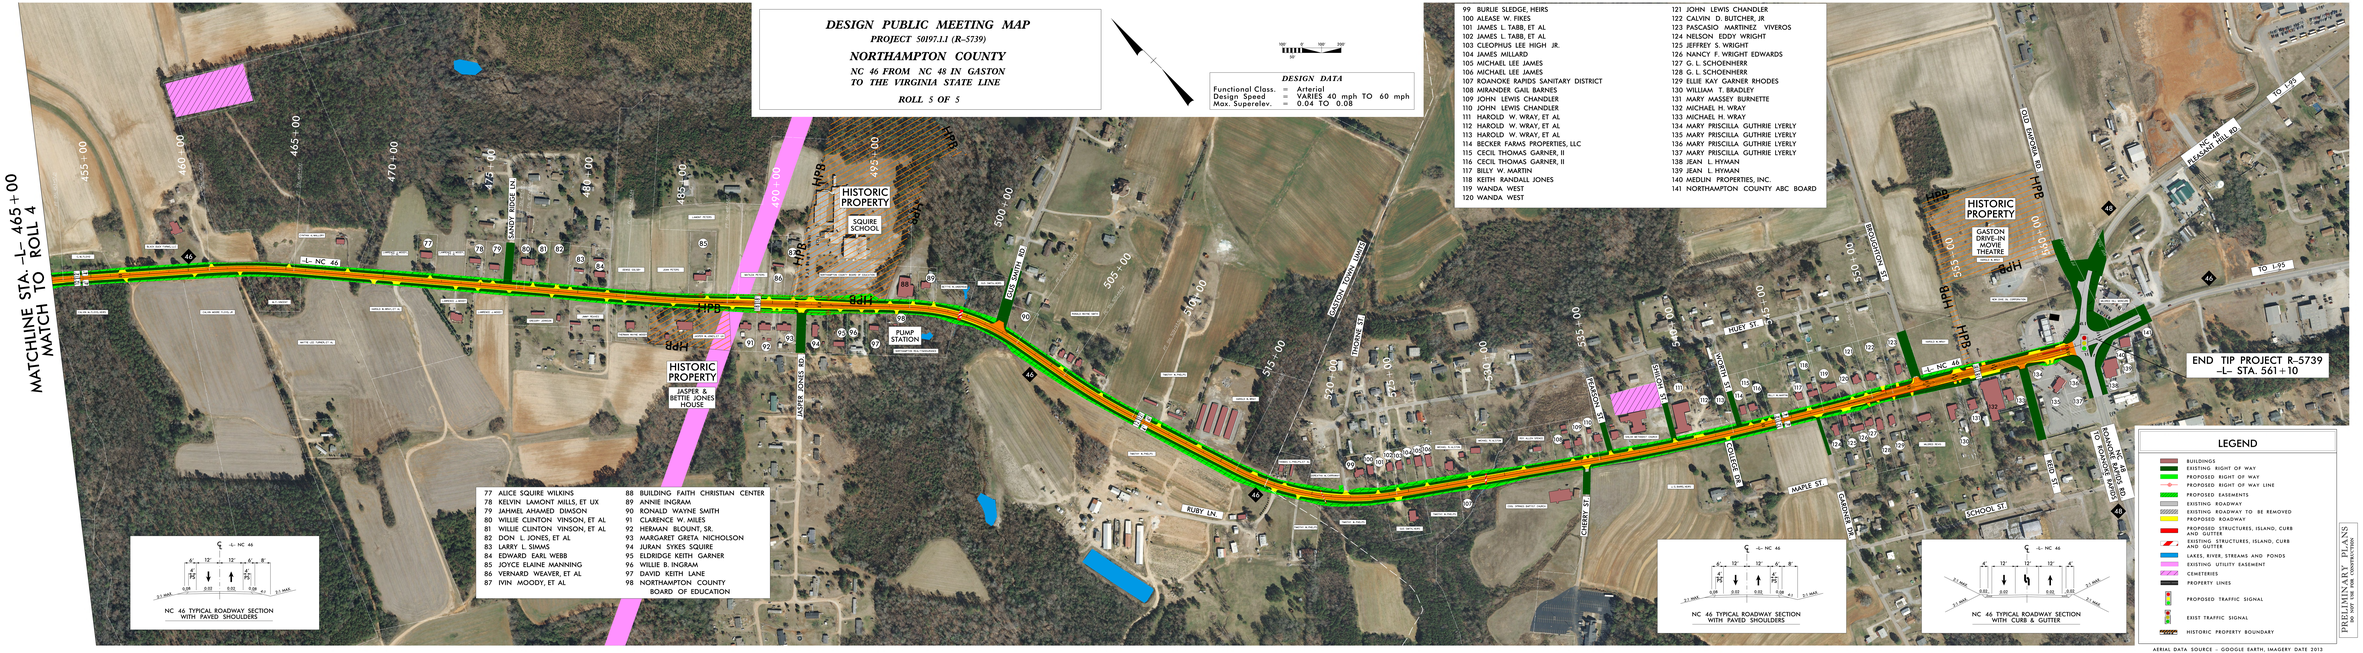

77 ALICE SQUIRE WILKINS	88 BUILDING FAITH CHRISTIAN CENTER
78 KELVIN LAMONT MILLS, ET UX	89 ANNIE INGRAM
79 JAHMEL AHAMED DIMSON	90 RONALD WAYNE SMITH
80 WILLIE CLINTON VINSON, ET AL	91 CLARENCE W. MILES
81 WILLIE CLINTON VINSON, ET AL	92 HERMAN BLOUNT, SR.
82 DON L. JONES, ET AL	93 MARGARET GRETA NICHOLSON
83 LARRY L. SIMMS	94 JURAN SYKES SQUIRE
84 EDWARD EARL WEBB	95 ELDRIDGE KEITH GARNER
85 JOYCE ELAINE MANNING	96 WILLIE B. INGRAM
86 VERNARD WEAVER, ET AL	97 DAVID KEITH LANE
87 IVIN MOODY, ET AL	98 NORTHAMPTON COUNTY BOARD OF EDUCATION

99 BURLIE SLEDGE, HEIRS	121 JOHN LEWIS CHANDLER
100 ALEASE W. FIKES	122 CALVIN D. BUTCHER, JR
101 JAMES L. TABB, ET AL	123 PASCASIO MARTINEZ VIVEROS
102 JAMES L. TABB, ET AL	124 NELSON EDDY WRIGHT
103 CLEOPHUS LEE HIGH JR.	125 JEFFREY S. WRIGHT
104 JAMES MILLARD	126 NANCY F. WRIGHT EDWARDS
105 MICHAEL LEE JAMES	127 G. L. SCHOENHERR
106 MICHAEL LEE JAMES	128 G. L. SCHOENHERR
107 ROANOKE RAPIDS SANITARY DISTRICT	129 ELLIE KAY GARNER RHODES
108 MIRANDER GAIL BARNES	130 WILLIAM T. BRADLEY
109 JOHN LEWIS CHANDLER	131 MARY MASSEY BURNETTE
110 JOHN LEWIS CHANDLER	132 MICHAEL H. WRAY
111 HAROLD W. WRAY, ET AL	133 MICHAEL H. WRAY
112 HAROLD W. WRAY, ET AL	134 MARY PRISCILLA GUTHRIE LYERLY
113 HAROLD W. WRAY, ET AL	135 MARY PRISCILLA GUTHRIE LYERLY
114 BECKER FARMS PROPERTIES, LLC	136 MARY PRISCILLA GUTHRIE LYERLY
115 CECIL THOMAS GARNER, II	137 MARY PRISCILLA GUTHRIE LYERLY
116 CECIL THOMAS GARNER, II	138 JEAN L. HYMAN
117 BILLY W. MARTIN	139 JEAN L. HYMAN
118 KEITH RANDALL JONES	140 MEDLIN PROPERTIES, INC.
119 WANDA WEST	141 NORTHAMPTON COUNTY ABC BOARD
120 WANDA WEST	

NC 46 TYPICAL ROADWAY SECTION WITH PAVED SHOULDERS

NC 46 TYPICAL ROADWAY SECTION WITH PAVED SHOULDERS

NC 46 TYPICAL ROADWAY SECTION WITH CURB & GUTTER

LEGEND

- BUILDINGS
- EXISTING RIGHT OF WAY
- PROPOSED RIGHT OF WAY
- PROPOSED RIGHT OF WAY LINE
- PROPOSED EASEMENTS
- EXISTING ROADWAY
- EXISTING ROADWAY TO BE REMOVED
- PROPOSED ROADWAY
- PROPOSED STRUCTURES, ISLAND, CURB AND GUTTER
- EXISTING STRUCTURES, ISLAND, CURB AND GUTTER
- LAKES, RIVER, STREAMS AND PONDS
- EXISTING UTILITY EASEMENT
- CEMETERIES
- PROPERTY LINES
- PROPOSED TRAFFIC SIGNAL
- EXIST TRAFFIC SIGNAL
- HISTORIC PROPERTY BOUNDARY

PRELIMINARY PLANS
DO NOT USE FOR CONSTRUCTION

AERIAL DATA SOURCE :: GOOGLE EARTH, IMAGERY DATE 2013