DESIGN PUBLIC MEETING MAP

PROJECT 44998.1.1 (R-5798)
F.A. PROJECT N/A

ANSON COUNTY

US 74 (CASWELL STREET) IMPROVEMENTS
FROM GRAHAM STREET TO SR 1749 (ALLEN POND ROAD)

AERIAL DATE: APRIL 2017
SOURCE: NC ONE MAP

ROLL 1 OF 2

JULY 2018

REVISED
5:56 pm, Jan 07, 2019

Travis Preslar
Digitally signed by Travis Preslar
Date: 2019.01.07 17:56:48 -05'00'

A public meeting was held on September 11, 2018. The public provided valuable input during and after this meeting that has led to this revised public meeting map.

PRELIMINARY PLANS	* SUBJECT TO CHANGE
INCOMPLETE PLANS	* NO UTILITIES SHOWN

LEGEND

- EXISTING RIGHT OF WAY
- PROPOSED RIGHT OF WAY
- PROPOSED EASEMENTS (DRAINAGE, CONSTRUCTION, AND UTILITY)
- EXISTING ROADWAY TO BE REMOVED
- EXISTING ROADWAY TO BE RESURFACED
- PROPOSED ROADWAY
- PROPOSED STRUCTURES, ISLAND, CURB AND GUTTER
- EXISTING STRUCTURES, ISLAND, CURB AND GUTTER TO BE RETAINED
- EXISTING STRUCTURES, ISLAND, CURB AND GUTTER TO BE REMOVED
- LAKES, RIVER, STREAMS AND PONDS
- PRESENT ADT / FUTURE ADT
- EXISTING TRAFFIC SIGNAL
- PROPOSED TRAFFIC SIGNAL
- WL2 WETLAND LIMITS BOUNDARY
- SB1 STREAM BUFFER ZONE
- EXISTING RIGHT OF WAY LINE AND EXISTING PROPERTY LINE
- PROPOSED RIGHT OF WAY LINE

NAD 83

100' 0' 100' 200'
50'
(ENGLISH)

UTILITY INFORMATION

LIMITS OF CONSTRUCTION AND THEIR IMPACTS SHOWN ON THIS HEARING MAP ARE BASED OFF OF PRELIMINARY DESIGN AND PRELIMINARY GROUND SURVEYS. DURING THE FINAL DESIGN STAGE, DESIGNERS WILL ATTEMPT TO MINIMIZE IMPACTS WHERE FEASIBLE USING FINAL GROUND SURVEYS. DRIVEWAY LOCATIONS WILL ALSO BE DETERMINED DURING FINAL DESIGN USING FINAL SURVEYS.

IMPACTS AND DRIVEWAY TIES

LIMITS OF CONSTRUCTION AND THEIR IMPACTS SHOWN ON THIS HEARING MAP ARE BASED OFF OF PRELIMINARY DESIGN AND PRELIMINARY GROUND SURVEYS. DURING THE FINAL DESIGN STAGE, DESIGNERS WILL ATTEMPT TO MINIMIZE IMPACTS WHERE FEASIBLE USING FINAL GROUND SURVEYS. DRIVEWAY LOCATIONS WILL ALSO BE DETERMINED DURING FINAL DESIGN USING FINAL SURVEYS.

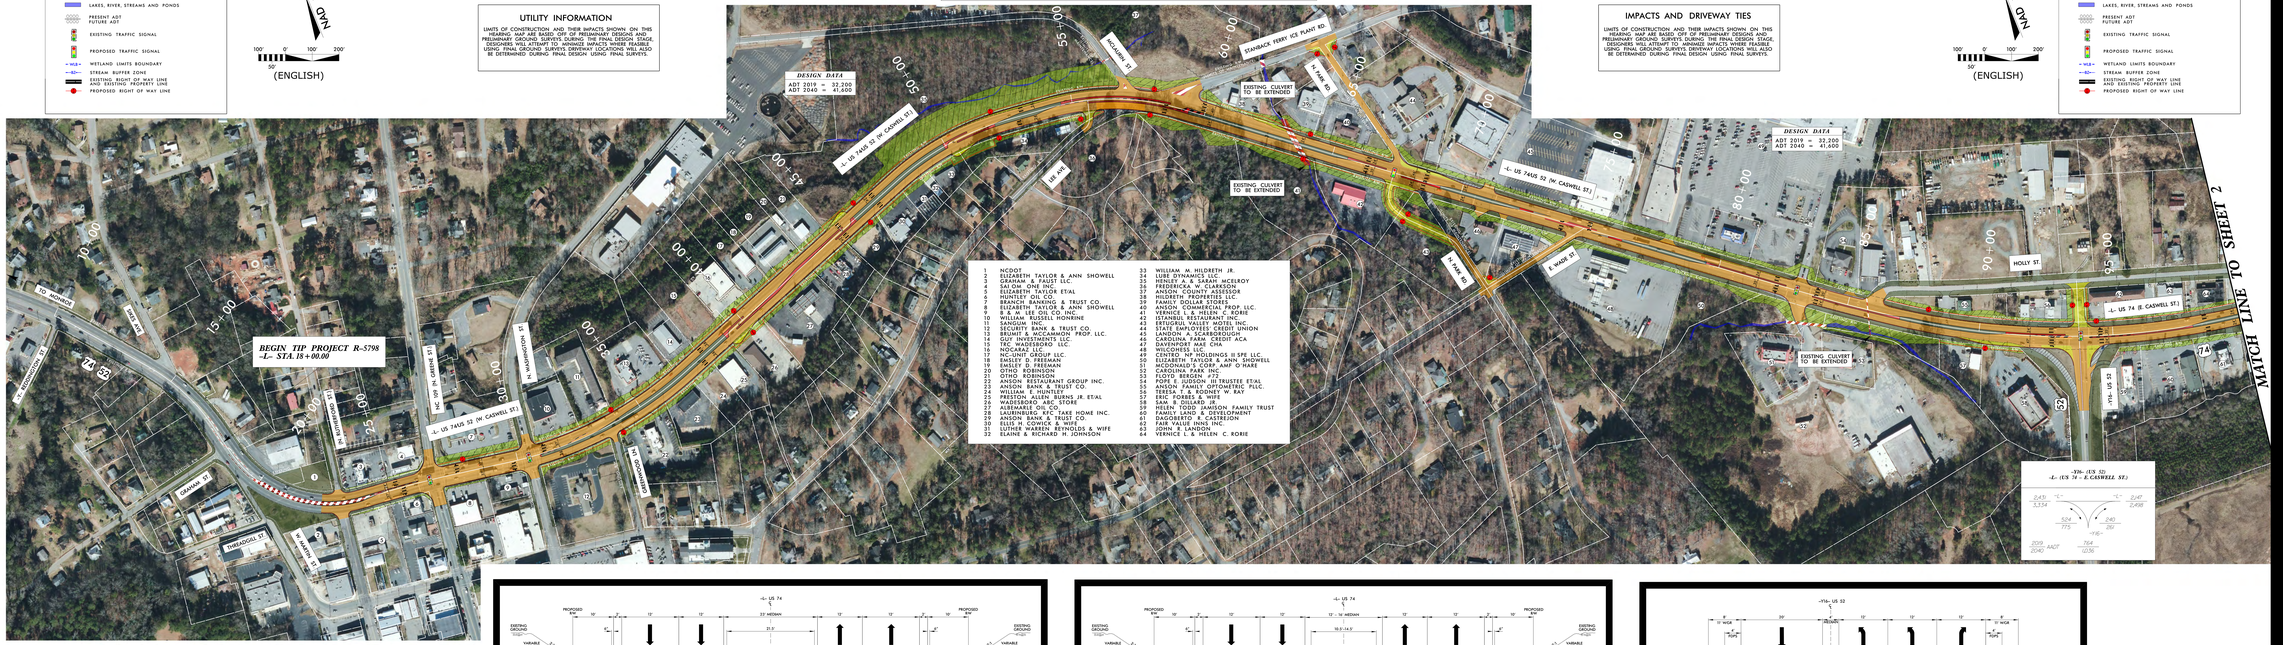

1	NCDOT	33	WILLIAM M. HILDRETH JR.
2	ELIZABETH TAYLOR & ANN SHOWELL	34	LUBE DYNAMICS LLC
31	LUTHER WARREN REYNOLDS & WIFE	63	JOHN R LANDON
32	ELAINE & RICHARD H. JOHNSON	64	VERNICE L. & HELEN C. RORIE

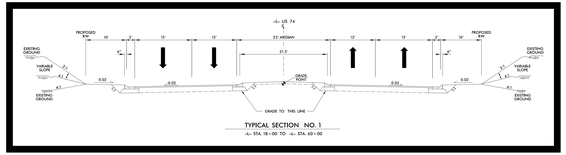

TYPICAL SECTION NO. 1
-L- STA. 18+00 TO -L- STA. 60+00

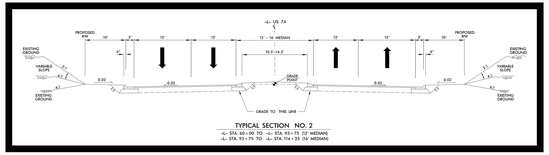

TYPICAL SECTION NO. 2
-L- STA. 93+75 TO -L- STA. 114+25 (16' MEDIAN)

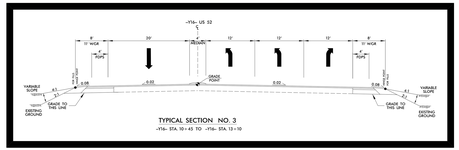

TYPICAL SECTION NO. 3

DESIGN DATA		
Functional Class.	=	Arterial
Design Speed	=	40 mph
Max. Superelev.	=	0.04

DESIGN DATA
Functional Class. = Arterial
Design Speed = 40 mph
Max. Superelev. = 0.04

DESIGN PUBLIC MEETING MAP
PROJECT 44998.1.1 (R-5798)
F.A. PROJECT N/A
ANSON COUNTY
US 74 (CASWELL STREET) IMPROVEMENTS
FROM GRAHAM STREET TO SR 1749 (ALLEN POND ROAD)
ROLL 1 OF 2
JULY 2018