DESIGN PUBLIC HEARING MAP

PROJECT 44985.1.1 (R-5800)

TRANSYLVANIA COUNTY

ACCESS MANAGEMENT IMPROVEMENTS ALONG U.S. 64/U.S. 276 FROM FORTUNE COVE ROAD TO U.S. 64 BUSINESS (NORTH CALDWELL STREET)

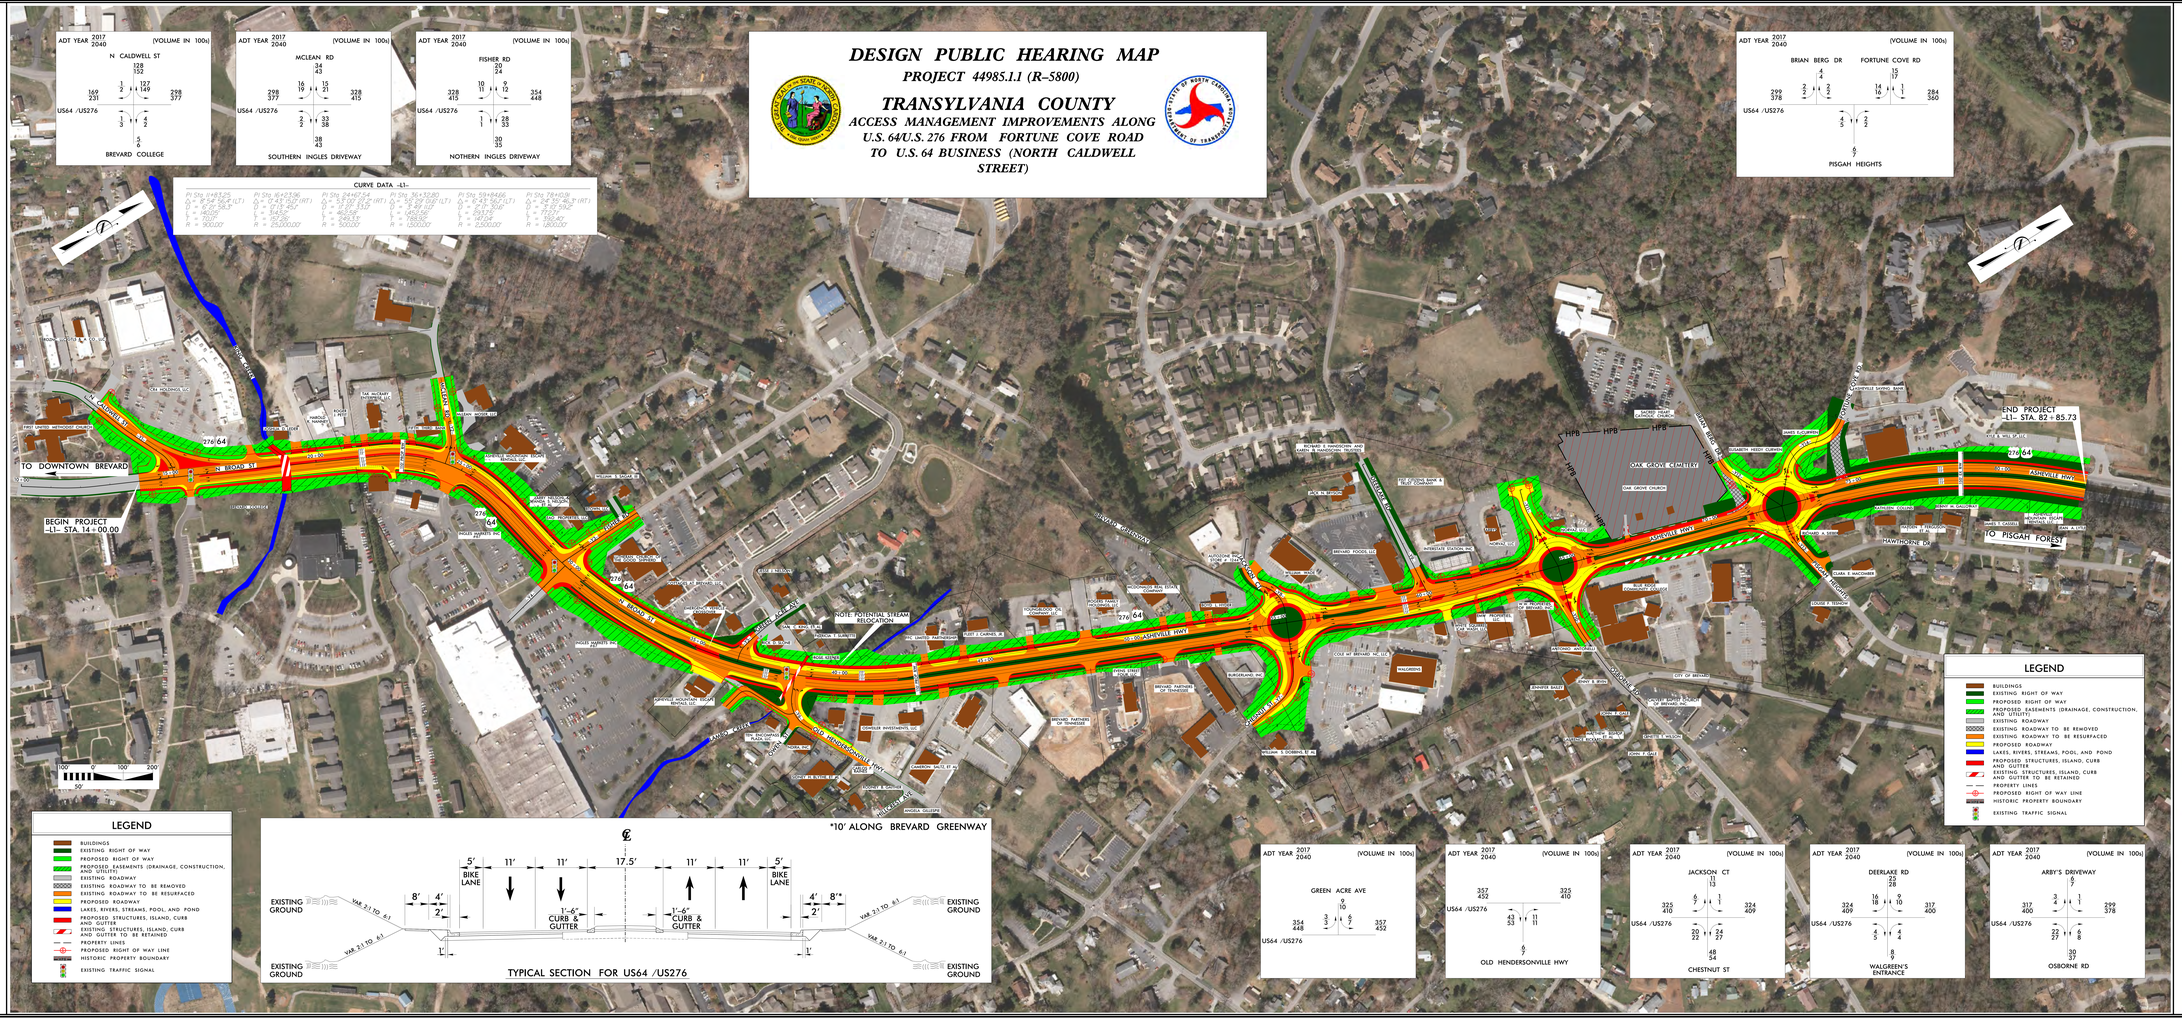

DESIGN PUBLIC HEARING MAP
PROJECT 44985.1.1 (R-5800)
TRANSYLVANIA COUNTY
ACCESS MANAGEMENT IMPROVEMENTS ALONG U.S. 64/U.S. 276 FROM FORTUNE COVE ROAD TO U.S. 64 BUSINESS (NORTH CALDWELL STREET)