WEST PRINCETON AREA ALTERNATIVE 2 WITH OPTION A MAP

LEGEND

- EXISTING ROADWAY TO BE REMOVED
- EXISTING ROADWAY TO BE RESURFACED
- PROPOSED ROADWAY
- PROPOSED CURB AND GUTTER, MONOLITHIC ISLAND
- PROPOSED STRUCTURE
- EXISTING STRUCTURE TO REMAIN
- HISTORIC PROPERTY (MERIT PENDING)
- CEMETERIES
- PROPOSED TRAFFIC SIGNAL
- PROPOSED RIGHT OF WAY
- PROPOSED CONTROL OF ACCESS
- PROPOSED CONST. EASEMENT
- EXISTING RIGHT OF WAY
- PROPERTY LINES
- SLOPE STAKES FILL LINE
- SLOPE STAKES CUT LINE
- SLOPE STAKES TRANSITION LINE
- JURISDICTIONAL STREAM LINES
- WETLAND LIMITS BOUNDARY
- DELINEATED POND BOUNDARY

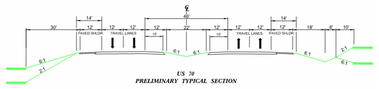

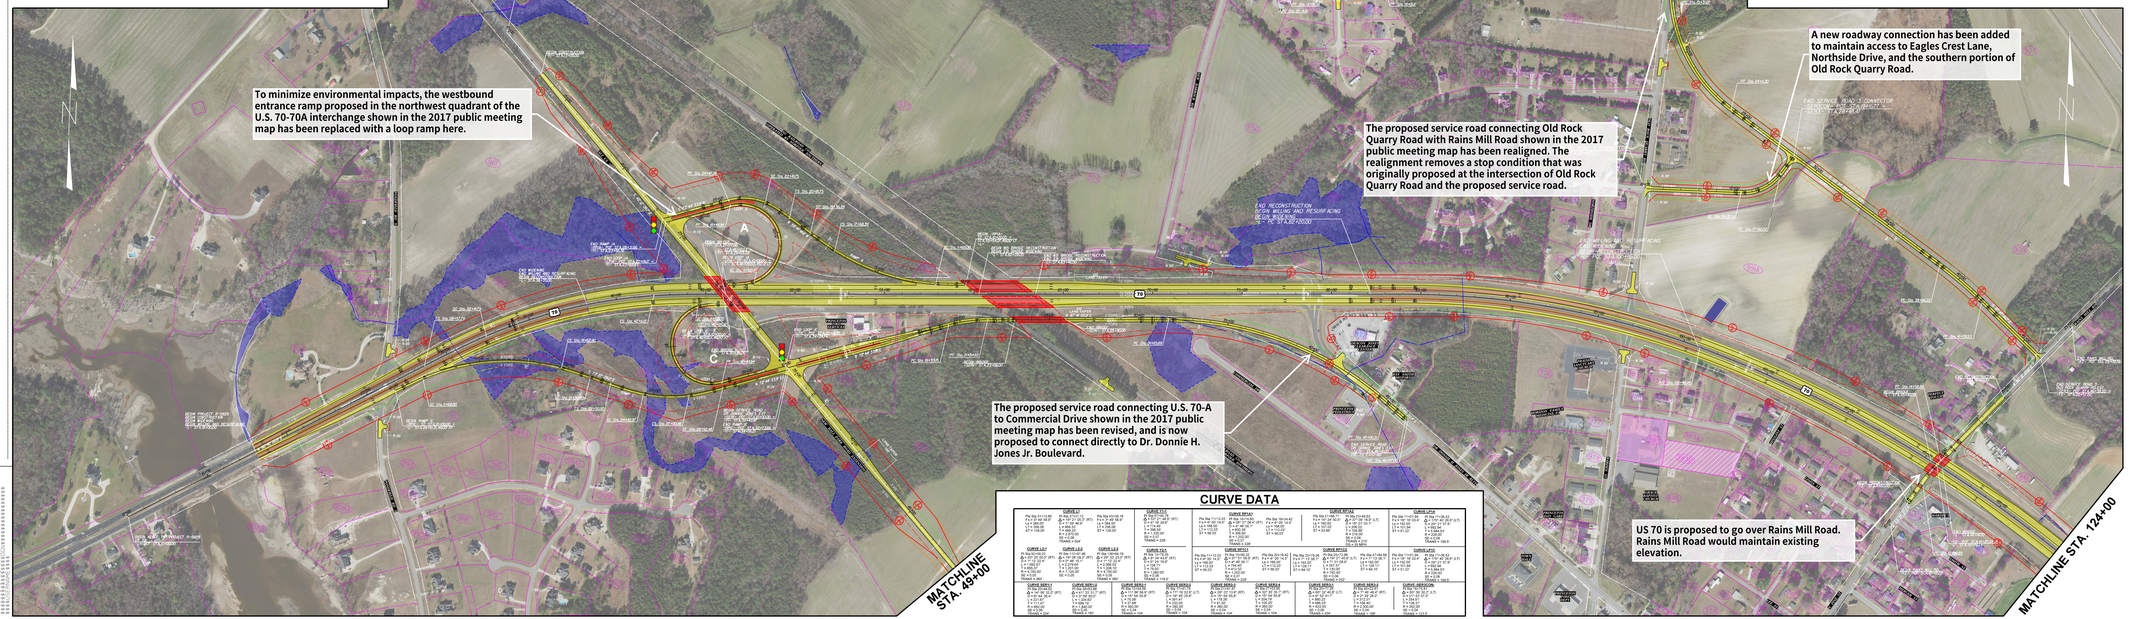

CURVE DATA







LEGEND

- EXISTING ROADWAY TO BE REMOVED
- EXISTING ROADWAY TO BE RESURFACED
- PROPOSED ROADWAY
- PROPOSED CURB AND GUTTER, MONOLITHIC ISLAND
- PROPOSED STRUCTURE
- EXISTING STRUCTURE TO REMAIN
- HISTORIC PROPERTY (MERIT PENDING)
- CEMETERIES
- PROPOSED TRAFFIC SIGNAL
- PROPOSED RIGHT OF WAY
- PROPOSED CONTROL OF ACCESS
- PROPOSED CONST. EASEMENT
- EXISTING RIGHT OF WAY
- PROPERTY LINES
- SLOPE STAKES FILL LINE
- SLOPE STAKES CUT LINE
- SLOPE STAKES TRANSITION LINE
- JURISDICTIONAL STREAM LINES
- WETLAND LIMITS BOUNDARY
- DELINEATED POND BOUNDARY

N

100 50 0 100 200
FEET

PROJECT REFERENCE NO.	SHEET NO.
R-5825	

INCOMPLETE PLANS
NOT FOR R/W ACQUISITION OR CONSTRUCTION

CONCEPT ALTERNATIVE ONLY
NOT FOR CONSTRUCTION
SUBJECT TO CHANGE WITHOUT NOTICE

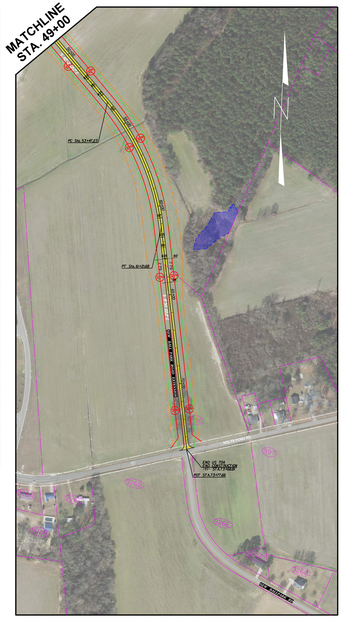

REVISIONS