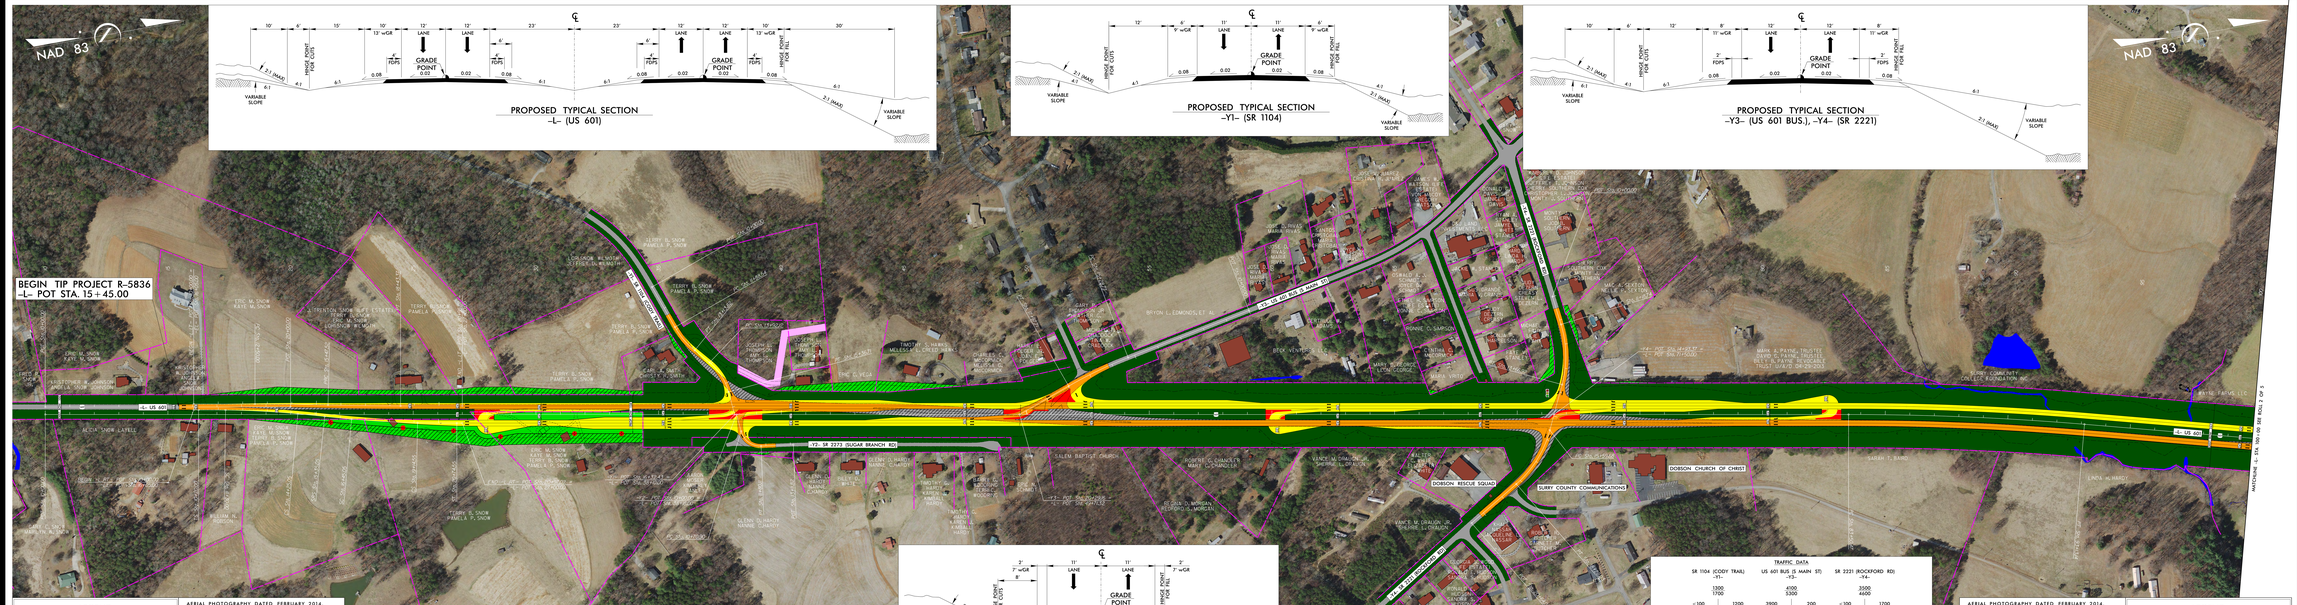

LEGEND

- BUILDINGS
- EXISTING RIGHT OF WAY
- PROPOSED RIGHT OF WAY
- PROPOSED EASEMENTS (DRAINAGE, CONSTRUCTION, UTILITY)
- EXISTING ROADWAY
- EXISTING ROADWAY TO BE REMOVED
- EXISTING ROADWAY TO BE RESURFACED
- PROPOSED ROADWAY
- PROPOSED STRUCTURES, ISLAND, CURB AND GUTTER
- EXISTING STRUCTURES, ISLAND, CURB AND GUTTER TO BE RETAINED
- LAKES, RIVER, STREAMS AND PONDS
- PROPOSED UTILITY EASEMENT
- CEMETERIES
- PROPOSED RIGHT OF WAY
- PROPOSED CONTROL OF ACCESS
- PROPOSED CONSTRUCTION LIMITS
- PRESENT ADT
- FUTURE ADT
- PROPERTY LINES
- EXISTING TRAFFIC SIGNAL
- WL WETLANDS WETLANDS LIMITS BOUNDARY

PRELIMINARY PLANS
DO NOT USE FOR CONSTRUCTION

AERIAL PHOTOGRAPHY DATED FEBRUARY 2014.

SURRY COUNTY PROPERTY OWNER INFORMATION CURRENT AS OF APRIL 18, 2018.

UTILITY INFORMATION:

TO PROVIDE GREATER VISUAL CLARITY, EXISTING AND PROPOSED UTILITIES HAS THAT THEIRS BEEN REMOVED. PROPOSED UTILITIES DUPLICATE THE UTILITY INFORMATION SHOWN ON THESE MAPS IS LIMITED TO LOCATIONS OF MAJOR EXISTING UTILITIES. ALL UTILITY INFORMATION AND DESIGNS SHOWN ON THESE MAPS, INCLUDING UTILITY EASEMENTS, ARE PRELIMINARY AND SUBJECT TO CHANGE.

DRIVEWAY NOTE:

DRIVEWAYS ARE NOT SHOWN, AS MAPS ARE PRELIMINARY AND SUBJECT TO CHANGE. DRIVEWAY LOCATIONS WILL BE FINALIZED AT A LATER DATE.

DESIGN DATA

Functional Class.	=	Arterial
Design Speed	=	60 mph
Max. Superelev.	=	0.08

50' (ENGLISH)

★ NO LEFT TURN FROM -Y- LANE ON TO US 601. TO U-TURN TRAFFIC MUST TURN RIGHT AND USE U-TURN.

PUBLIC MEETING MAP

PROJECT 47106.1.1 (R-5836)

NOVEMBER 1, 2018

SURRY COUNTY

U.S. 601 FROM S.R. 1104 (CODY TRAIL) TO I-74

ROLL 1 OF 5

PUBLIC MEETING MAP
PROJECT 47106.1.1 (R-5836)
SURRY COUNTY
U.S. 601 FROM S.R. 1104 (CODY TRAIL) TO I-74
ROLL 1 OF 5