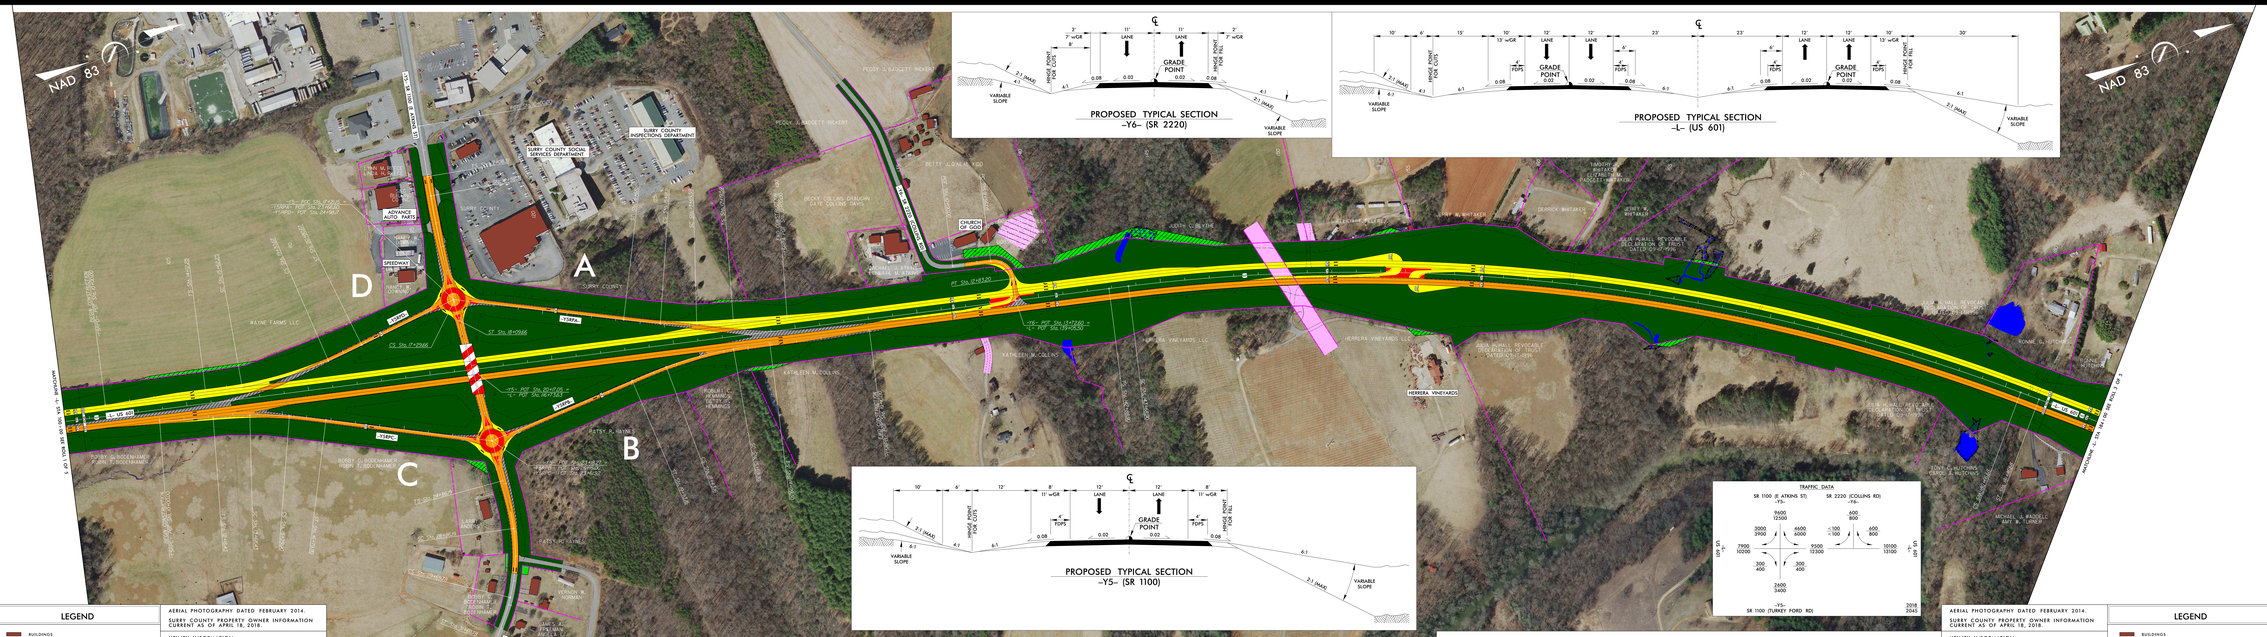

LEGEND

- BUILDINGS
- EXISTING RIGHT OF WAY
- PROPOSED RIGHT OF WAY
- PROPOSED EASEMENTS (DRAINAGE, CONSTRUCTION, UTILITY)
- EXISTING ROADWAY
- EXISTING ROADWAY TO BE REMOVED
- EXISTING ROADWAY TO BE RESURFACED
- PROPOSED ROADWAY
- PROPOSED STRUCTURES, ISLAND, CURB AND GUTTER
- EXISTING STRUCTURES, ISLAND, CURB AND GUTTER TO BE RETAINED
- LAKES, RIVER, STREAMS AND PONDS
- PROPOSED UTILITY EASEMENT
- CEMETERIES
- PROPOSED RIGHT OF WAY
- PROPOSED CONTROL OF ACCESS
- PROPOSED CONSTRUCTION LIMITS
- PRESENT ADT
- FUTURE ADT
- PROPERTY LINES
- EXISTING TRAFFIC SIGNAL
- WL&D= WETLAND LIMITS BOUNDARY

AERIAL PHOTOGRAPHY DATED FEBRUARY 2014.

SURRY COUNTY PROPERTY OWNER INFORMATION CURRENT AS OF APRIL 18, 2018.

UTILITY INFORMATION:

TO PROVIDE GREATER VISUAL CLARITY, EXISTING AND PROPOSED UTILITIES HAS NOT BEEN SHOWN. THE PROPOSED UTILITIES SHOWN ON THESE MAPS IS LIMITED TO LOCATIONS OF MAJOR EXISTING UTILITIES. ADDITIONAL UTILITY CONSTRUCTIONS SHOWN ON THESE MAPS, INCLUDING UTILITY EASEMENTS, ARE PRELIMINARY AND SUBJECT TO CHANGE.

DRIVEWAY NOTE:

DRIVEWAYS ARE NOT SHOWN, AS MAPS ARE PRELIMINARY AND SUBJECT TO CHANGE. DRIVEWAY LOCATIONS WILL BE FINALIZED AT A LATER DATE.

DESIGN DATA

Functional Class.	=	Arterial
Design Speed	=	60 mph
Max. Superelev.	=	0.08

PRELIMINARY PLANS
DO NOT USE FOR CONSTRUCTION

100 0 100 200
50
(ENGLISH)



















PUBLIC MEETING MAP

PROJECT 47106.1.1 (R-5836)

NOVEMBER 1, 2018

SURRY COUNTY

U.S. 601 FROM S.R. 1104 (CODY TRAIL) TO I-74

ROLL 2 OF 5

AERIAL PHOTOGRAPHY DATED FEBRUARY 2014.

SURRY COUNTY PROPERTY OWNER INFORMATION CURRENT AS OF APRIL 18, 2018.

UTILITY INFORMATION:

TO PROVIDE GREATER VISUAL CLARITY, EXISTING AND PROPOSED UTILITIES HAS NOT BEEN SHOWN. THE PROPOSED UTILITIES SHOWN ON THESE MAPS IS LIMITED TO LOCATIONS OF MAJOR EXISTING UTILITIES. ADDITIONAL UTILITY CONSTRUCTIONS SHOWN ON THESE MAPS, INCLUDING UTILITY EASEMENTS, ARE PRELIMINARY AND SUBJECT TO CHANGE.

DRIVEWAY NOTE:

DRIVEWAYS ARE NOT SHOWN, AS MAPS ARE PRELIMINARY AND SUBJECT TO CHANGE. DRIVEWAY LOCATIONS WILL BE FINALIZED AT A LATER DATE.

DESIGN DATA

Functional Class. = Arterial
Design Speed = 60 mph
Max. Superelev. = 0.08

PRELIMINARY PLANS
DO NOT USE FOR CONSTRUCTION

100 0 100 200
50
(ENGLISH)

LEGEND

PUBLIC MEETING MAP
PROJECT 47106.1.1 (R-5836)
NOVEMBER 1, 2018
SURRY COUNTY
U.S. 601 FROM S.R. 1104 (CODY TRAIL) TO I-74
ROLL 2 OF 5