PUBLIC MEETING MAP
R-5857
BRUNSWICK COUNTY
US 17 BRUNSWICK CO. AT US 17 BUSINESS.
CONVERT INTERSECTION TO SUPERSTREET
NORTH AND SOUTH OF SHALLOTTE

JUNE 2019

(ENGLISH)

(SUBJECT TO CHANGE)

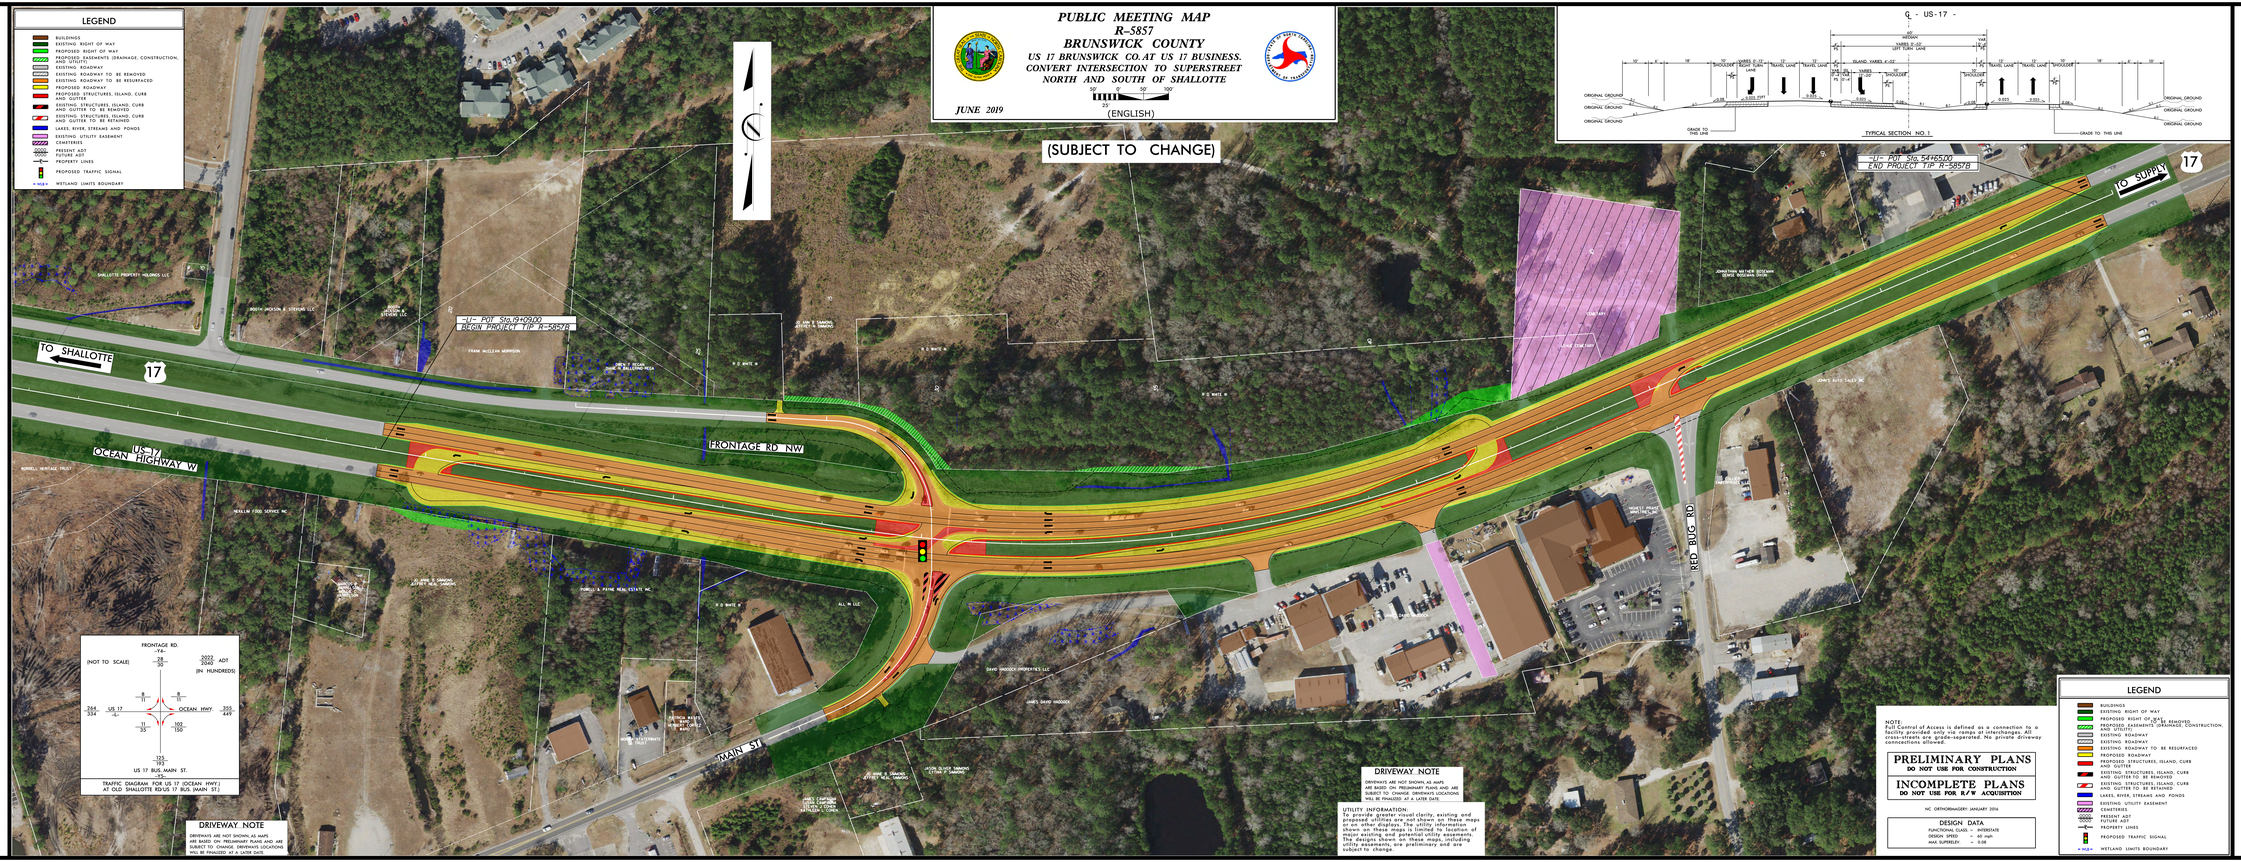

PUBLIC MEETING MAP
R-5857
BRUNSWICK COUNTY
US 17 BRUNSWICK CO. AT US 17 BUSINESS.
CONVERT INTERSECTION TO SUPERSTREET
NORTH AND SOUTH OF SHALLOTTE
JUNE 2019
(ENGLISH)