DESIGN PUBLIC HEARING MAP

PROJECT 47516.1.1 (R-5863)

CLAY COUNTY

US 64 BUSINESS FROM US 64 TO HIAWASSEE ST

ROLL 1 OF 2

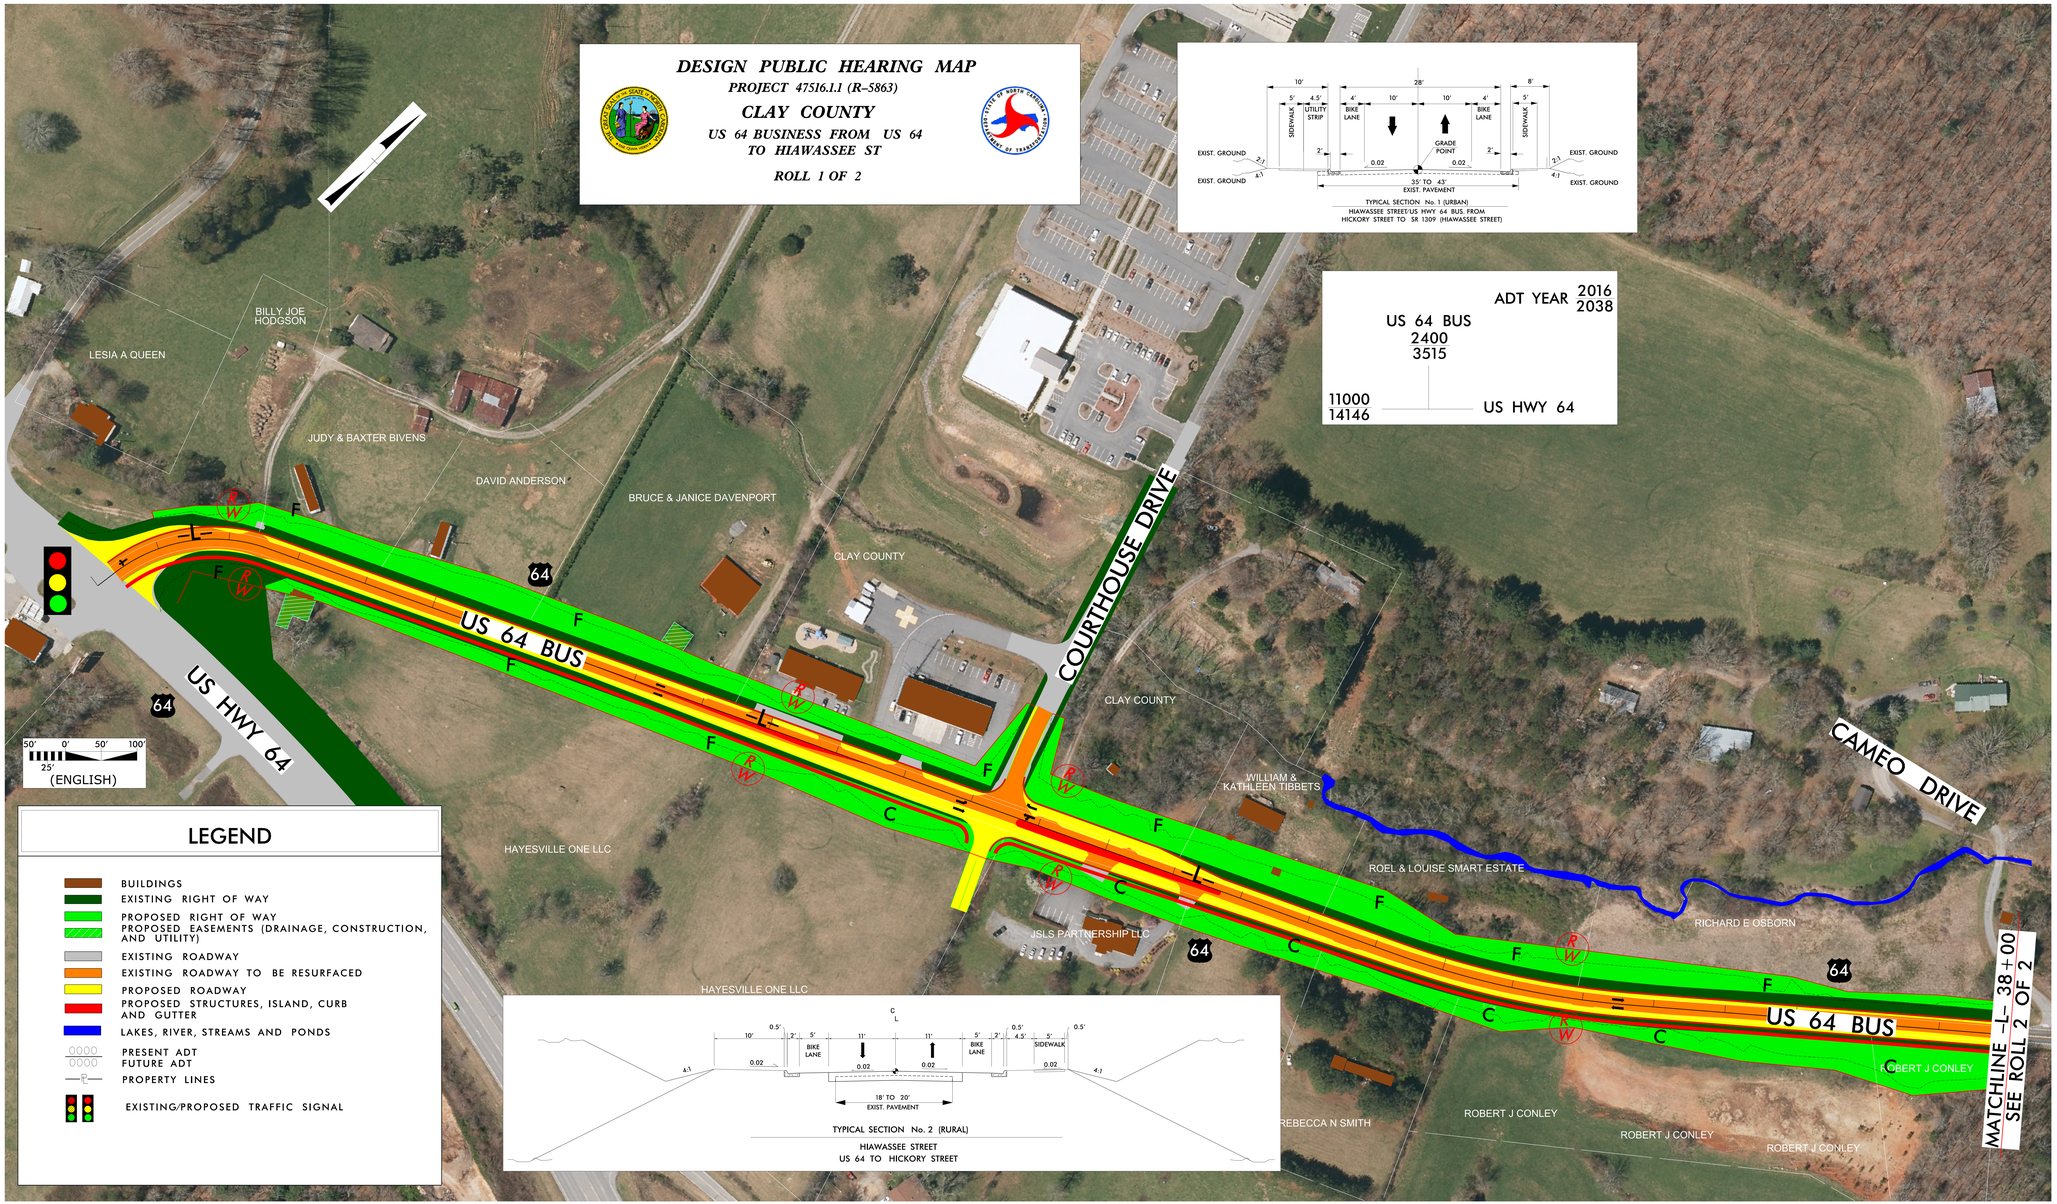

DESIGN PUBLIC HEARING MAP

PROJECT 47516.1.1 (R-5863)

CLAY COUNTY

US 64 BUSINESS FROM US 64 TO HIAWASSEE ST

ROLL 1 OF 2

DESIGN PUBLIC HEARING MAP

PROJECT 47516.1.1 (R-5863)

CLAY COUNTY

US 64 BUSINESS FROM US 64 TO HIAWASSEE ST

ROLL 1 OF 2