PUBLIC MEETING MAP
TIP PROJECT R-2822B
PROPOSED NC 143 CORRIDOR IMPROVEMENTS
FROM WEST BUFFALO ROAD TO NC143
BUSINESS, WEST OF ROBBINSVILLE
GRAHAM COUNTY, NORTH CAROLINA

CONCEPT : ALT1

October 2018

ROLL 1 OF 3

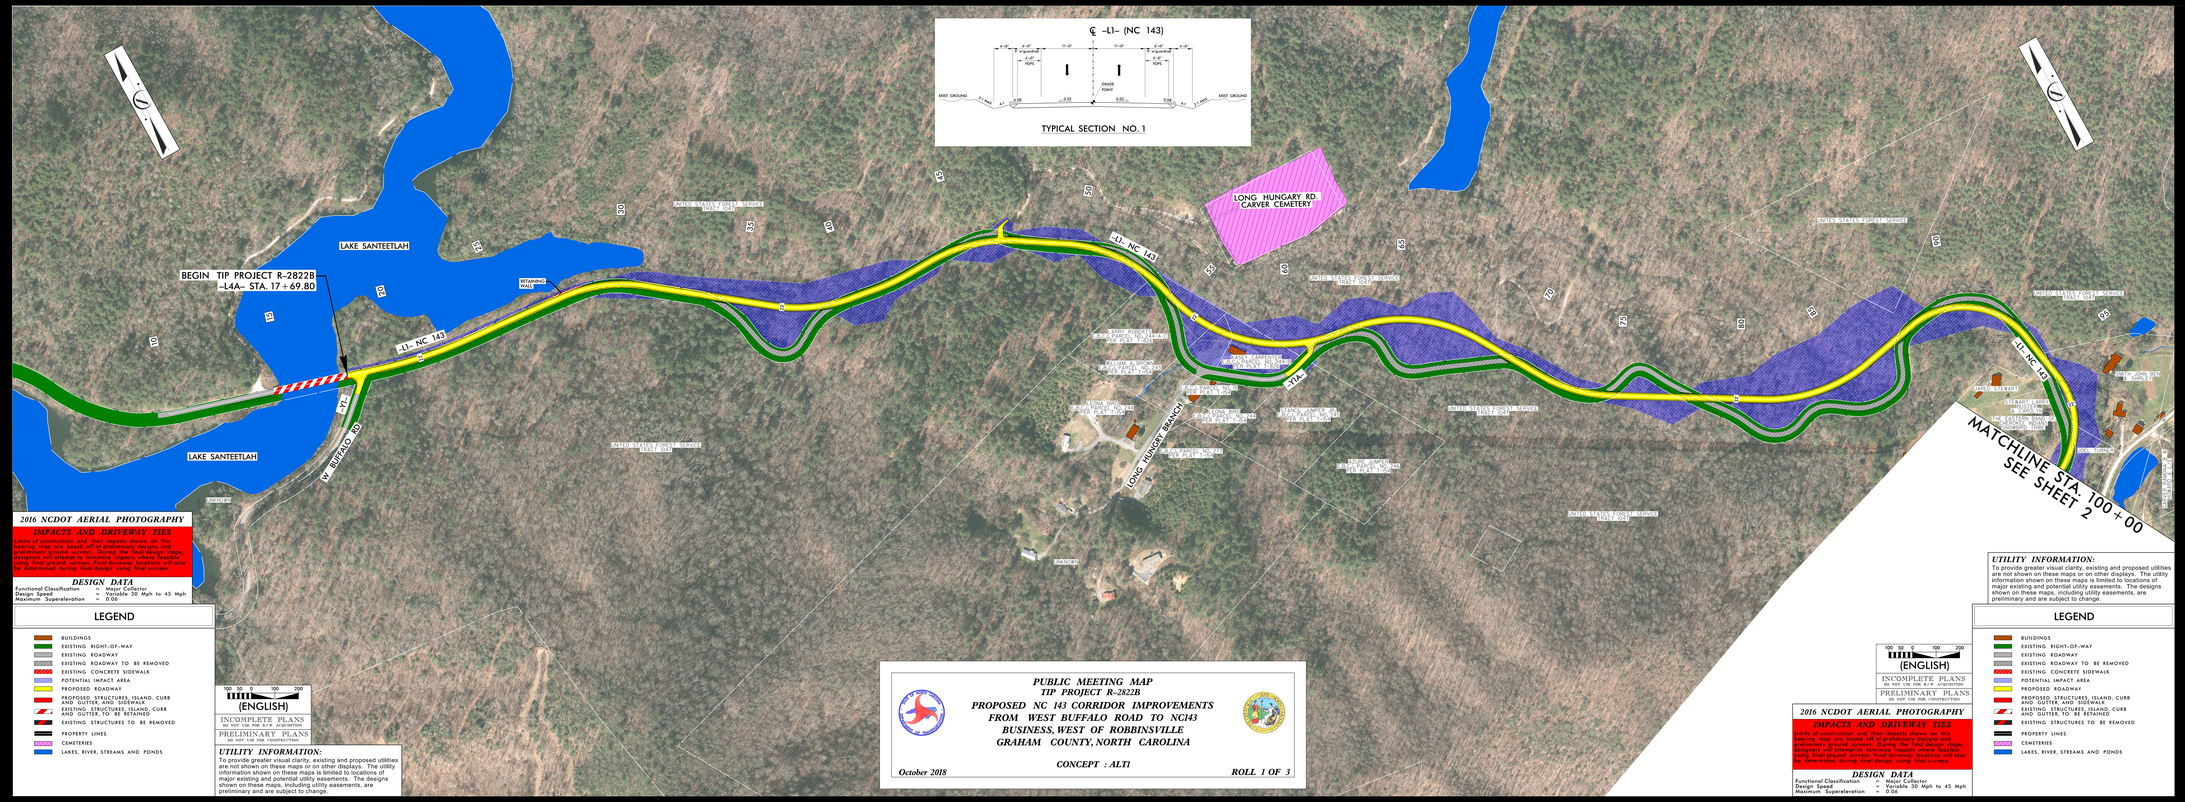

2016 NCDOT AERIAL PHOTOGRAPHY

IMPACTS AND DRIVEWAY TIES

Limits of construction and their impacts shown on this mapping map are based off of preliminary designs and preliminary ground surveys. During the final design stage, designers will attempt to minimize impacts where feasible using final ground surveys. Final driveway locations will also be determined during final design using final surveys.

DESIGN DATA

Functional Classification	=	Major Collector
Design Speed	=	Variable 30 Mph to 45 Mph
Maximum Superelevation	=	0.06

LEGEND

- BUILDINGS
- EXISTING RIGHT-OF-WAY
- EXISTING ROADWAY
- EXISTING ROADWAY TO BE REMOVED
- EXISTING CONCRETE SIDEWALK
- POTENTIAL IMPACT AREA
- PROPOSED ROADWAY
- PROPOSED STRUCTURES, ISLAND, CURB AND GUTTER, AND SIDEWALK
- EXISTING STRUCTURES, ISLAND, CURB AND GUTTER, TO BE RETAINED
- EXISTING STRUCTURES TO BE REMOVED
- PROPERTY LINES
- CEMETERIES
- LAKES, RIVER, STREAMS AND PONDS

100 50 0 100 200
(ENGLISH)

INCOMPLETE PLANS
DO NOT USE FOR R/W ACQUISITION

PRELIMINARY PLANS
DO NOT USE FOR CONSTRUCTION

UTILITY INFORMATION:

To provide greater visual clarity, existing and proposed utilities are not shown on these maps or on other displays. The utility information shown on these maps is limited to locations of major existing and potential utility easements. The designs shown on these maps, including utility easements, are preliminary and are subject to change.

PUBLIC MEETING MAP
TIP PROJECT R-2822B
PROPOSED NC 143 CORRIDOR IMPROVEMENTS
FROM WEST BUFFALO ROAD TO NC143
BUSINESS, WEST OF ROBBINSVILLE
GRAHAM COUNTY, NORTH CAROLINA

CONCEPT : ALT1

October 2018

ROLL 1 OF 3

2016 NCDOT AERIAL PHOTOGRAPHY

IMPACTS AND DRIVEWAY TIES

Limits of construction and their impacts shown on this mapping map are based off of preliminary designs and preliminary ground surveys. During the final design stage, designers will attempt to minimize impacts where feasible using final ground surveys. Final driveway locations will also be determined during final design using final surveys.

DESIGN DATA

Functional Classification	=	Major Collector
Design Speed	=	Variable 30 Mph to 45 Mph
Maximum Superelevation	=	0.06

LEGEND

- BUILDINGS
- EXISTING RIGHT-OF-WAY
- EXISTING ROADWAY
- EXISTING ROADWAY TO BE REMOVED
- EXISTING CONCRETE SIDEWALK
- POTENTIAL IMPACT AREA
- PROPOSED ROADWAY
- PROPOSED STRUCTURES, ISLAND, CURB AND GUTTER, AND SIDEWALK
- EXISTING STRUCTURES, ISLAND, CURB AND GUTTER, TO BE RETAINED
- EXISTING STRUCTURES TO BE REMOVED
- PROPERTY LINES
- CEMETERIES
- LAKES, RIVER, STREAMS AND PONDS

100 50 0 100 200
(ENGLISH)

INCOMPLETE PLANS
DO NOT USE FOR R/W ACQUISITION

PRELIMINARY PLANS
DO NOT USE FOR CONSTRUCTION

UTILITY INFORMATION:

To provide greater visual clarity, existing and proposed utilities are not shown on these maps or on other displays. The utility information shown on these maps is limited to locations of major existing and potential utility easements. The designs shown on these maps, including utility easements, are preliminary and are subject to change.