DESIGN PUBLIC MEETING MAP

PROJECT: 40238.1.1

TIP PROJECT U-4902C

NEW HANOVER COUNTY

US 74 (MLK PARKWAY)/US 17 BUSINESS (MARKET STREET) CONVERT AT-GRADE INTERSECTION TO INTERCHANGE

ALTERNATIVE 2 – AT-GRADE QUADRANT

SHEET 1 OF 2

LEGEND

- EXISTING RIGHT OF WAY
- PROPOSED RIGHT OF WAY
- PROPOSED EASEMENTS (DRAINAGE, CONSTRUCTION, AND UTILITY)
- EXISTING ROADWAY
- EXISTING ROADWAY TO BE REMOVED
- EXISTING ROADWAY TO BE RESURFACED
- PROPOSED ROADWAY
- FUTURE ROADWAY (TIP PROJECT U-4902B)
- FUTURE ROADWAY (TIP PROJECT U-4751)
- PROPOSED STRUCTURES, RETAINING WALLS, ISLANDS, CURB AND GUTTER & SIDEWALK
- EXISTING STRUCTURES, ISLANDS, CURB AND GUTTER TO BE RETAINED
- EXISTING STRUCTURES, ISLANDS, CURB AND GUTTER TO BE REMOVED
- LAKES, RIVER, STREAMS AND PONDS
- EXISTING UTILITY EASEMENT
- 2015 PRESENT ADT / 2040 FUTURE ADT
- PROPERTY LINES
- EXISTING TRAFFIC SIGNAL TO BE RETAINED
- EXISTING TRAFFIC SIGNAL TO BE REMOVED
- PROPOSED TRAFFIC SIGNAL
- WETLAND
- PROPOSED CONTROL OF ACCESS
- PROPOSED RIGHT OF WAY
- CITY LIMITS

PRELIMINARY PLANS
DO NOT USE FOR CONSTRUCTION

DESIGN DATA

Functional Class.	= RURAL MAJOR COLLECTOR
Design Speed	= 55/50 MPH
Max Superelev.	= 0.06

50' 0' 100' 200'
(ENGLISH)

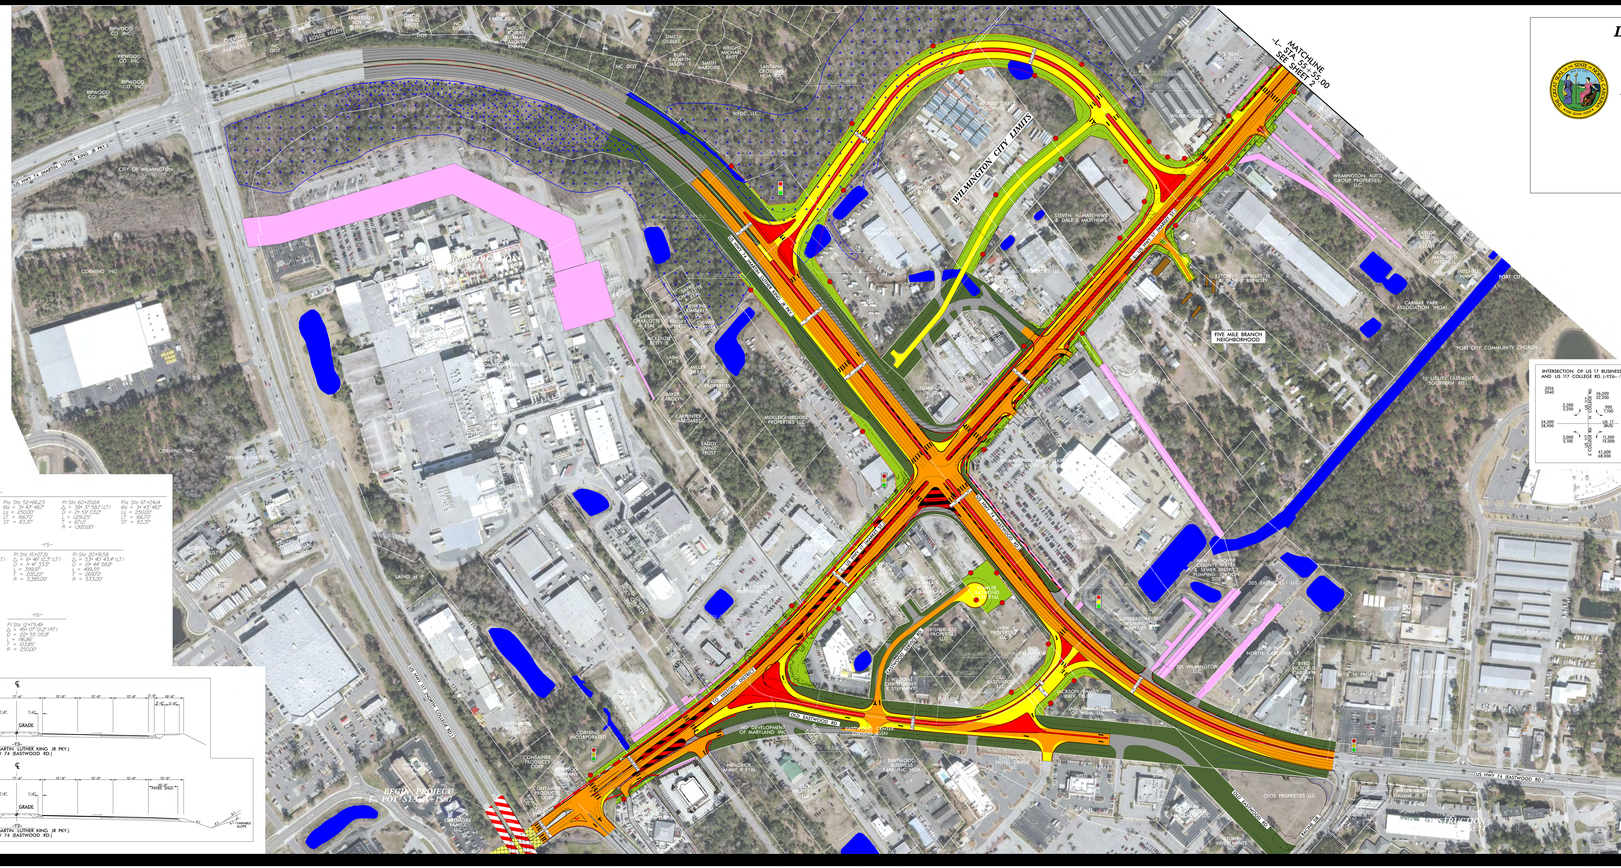

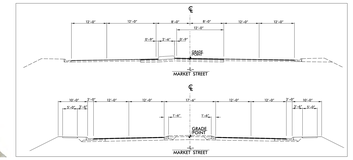

INTERSECTION OF US 17 BUSINESS (-L-) AND US 117 COLLEGE RD (-Y5Ya-/-Y5Yb-)	INTERSECTION OF US 17 BUSINESS (-L-) AND OLD EASTWOOD RD.	INTERSECTION OF US 17 BUSINESS (-L-) AND US 74 (-Y1-)	INTERSECTION OF EASTWOOD RD (-Y1-) AND MACINE DR

50' 0' 100' 200'
(ENGLISH)






