PUBLIC MEETING MAP

TIP PROJECT U-5516
WBS NO. 43610.1.1

DURHAM COUNTY

US 501 (ROXBORO ROAD) INTERSECTION WITH SR 1448 (LATTA ROAD)/SR 1639 (INFINITY ROAD)

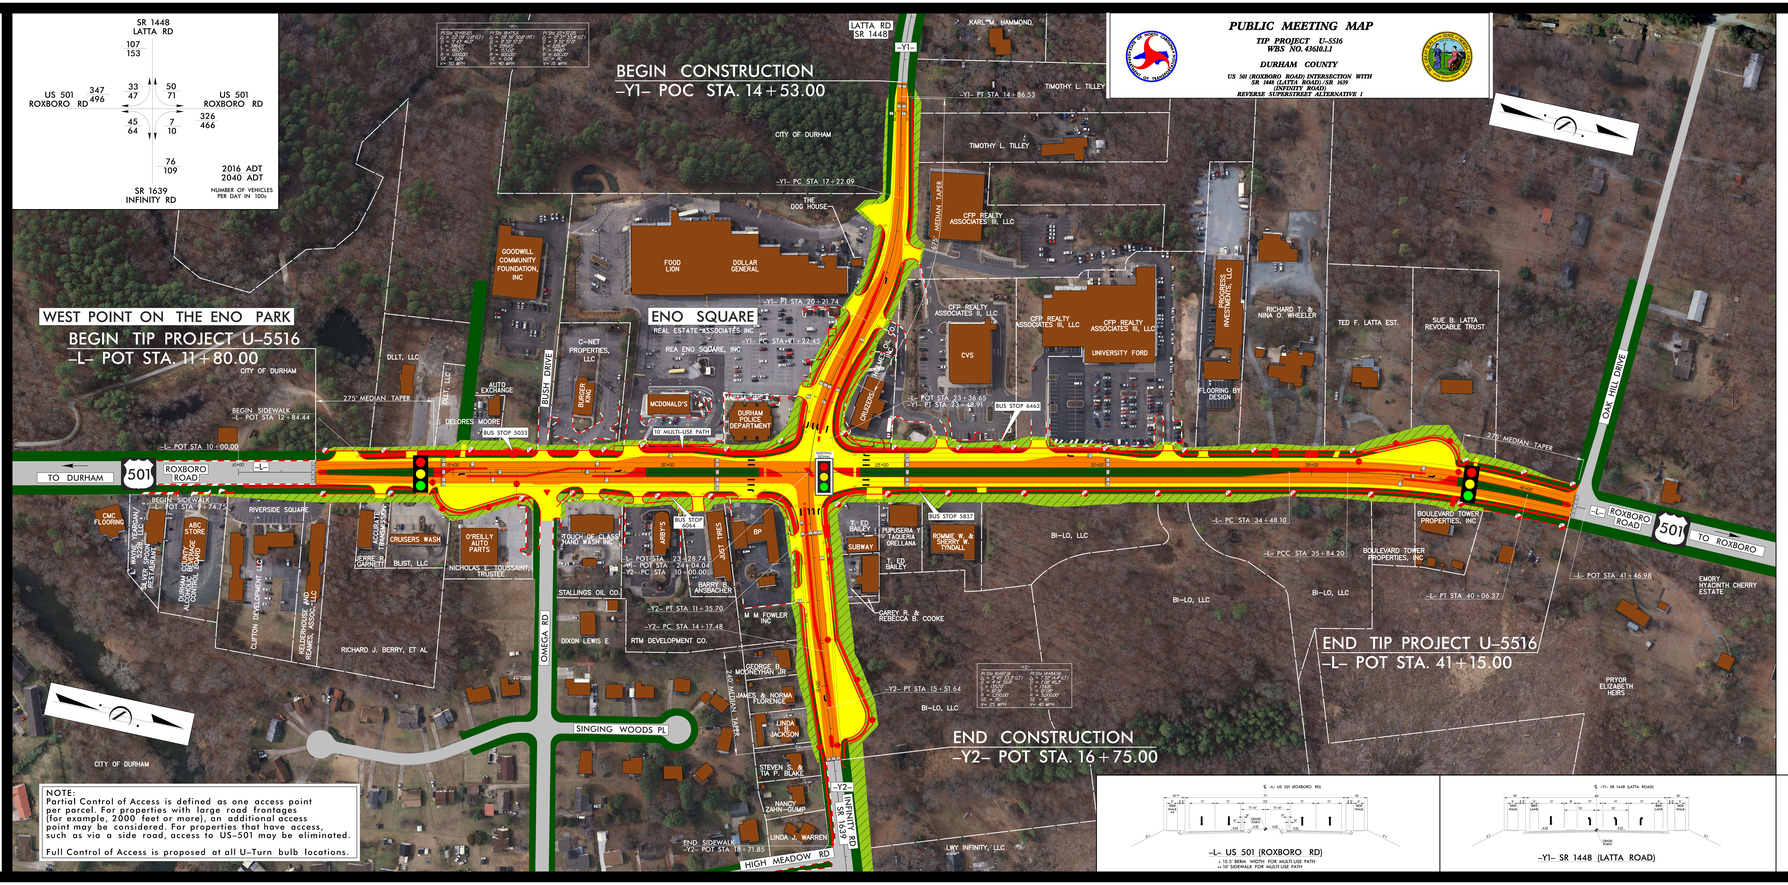

LEGEND

- BUILDINGS
- EXISTING RIGHT OF WAY
- PROPOSED RIGHT OF WAY
- PROPOSED EASEMENTS
- EXISTING ROADWAY
- EXISTING ROADWAY TO BE REMOVED
- EXISTING ROADWAY TO BE RESURFACED
- PROPOSED ROADWAY
- PROPOSED STRUCTURES, ISLAND, CURB AND GUTTER, EXPRESSWAY GUTTER
- EXISTING STRUCTURES, ISLAND, CURB AND GUTTER TO BE RETAINED
- EXISTING STRUCTURES, ISLAND, CURB AND GUTTER TO BE REMOVED
- PROPOSED CONTROL OF ACCESS
- PROPOSED PARTIAL CONTROL OF ACCESS
- PROPERTY LINES
- 0000 / 0000 PRESENT ADT / FUTURE ADT
- EXISTING TRAFFIC SIGNAL
- PROPOSED TRAFFIC SIGNAL

DESIGN DATA -L-

Functional Class.	=	Arterial
Design Speed	=	50 mph
Max. Superelev.	=	0.04

DESIGN DATA -Y1-

Functional Class.	=	Collector
Design Speed	=	45 mph
Max. Superelev.	=	0.04

DESIGN DATA -Y2-

Functional Class.	=	Collector
Design Speed	=	40 mph
Max. Superelev.	=	0.04

50' 0 50' 100'
(GRAPHIC SCALE)

PRELIMINARY PLANS
DO NOT USE FOR CONSTRUCTION

INCOMPLETE PLANS
DO NOT USE FOR R/W ACQUISITION

PUBLIC MEETING MAP

TIP PROJECT U-5516
WBS NO. 43610.1.1

DURHAM COUNTY

US 501 (ROXBORO ROAD) INTERSECTION WITH SR 1448 (LATTA ROAD)/SR 1639 (INFINITY ROAD)