DESIGN PUBLIC MEETING MAP

PROJECT 54025.1.1 (U-5735)

ONSLOW COUNTY

US 17 (WILMINGTON HIGHWAY) /SR 1130 (OLD MAPLEHURST ROAD)
CONVERT AT-GRADE INTERSECTION TO INTERCHANGE

ALT 3: PARTIAL CLOVERLEAF INTERCHANGE (L OVER Y)

ROLL 1 OF 1

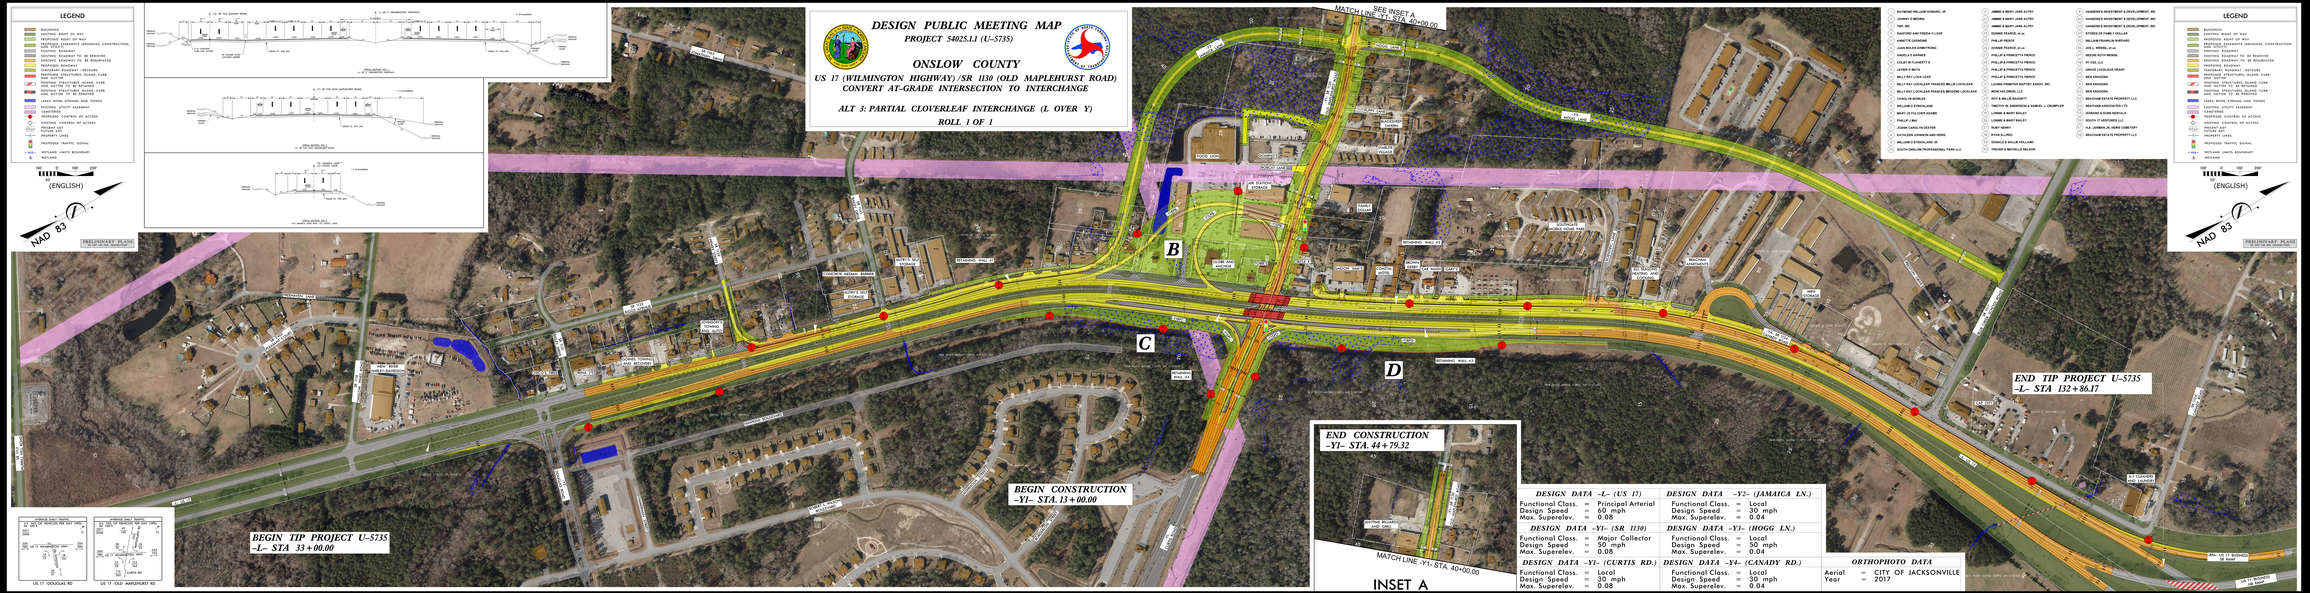

DESIGN PUBLIC MEETING MAP
PROJECT 54025.1.1 (U-5735)
ONSLOW COUNTY
US 17 (WILMINGTON HIGHWAY) /SR 1130 (OLD MAPLEHURST ROAD)
CONVERT AT-GRADE INTERSECTION TO INTERCHANGE
ALT 3: PARTIAL CLOVERLEAF INTERCHANGE (L OVER Y)
ROLL 1 OF 1