PUBLIC MEETING MAP
TIP PROJECT U-5750 (50170.1.1)
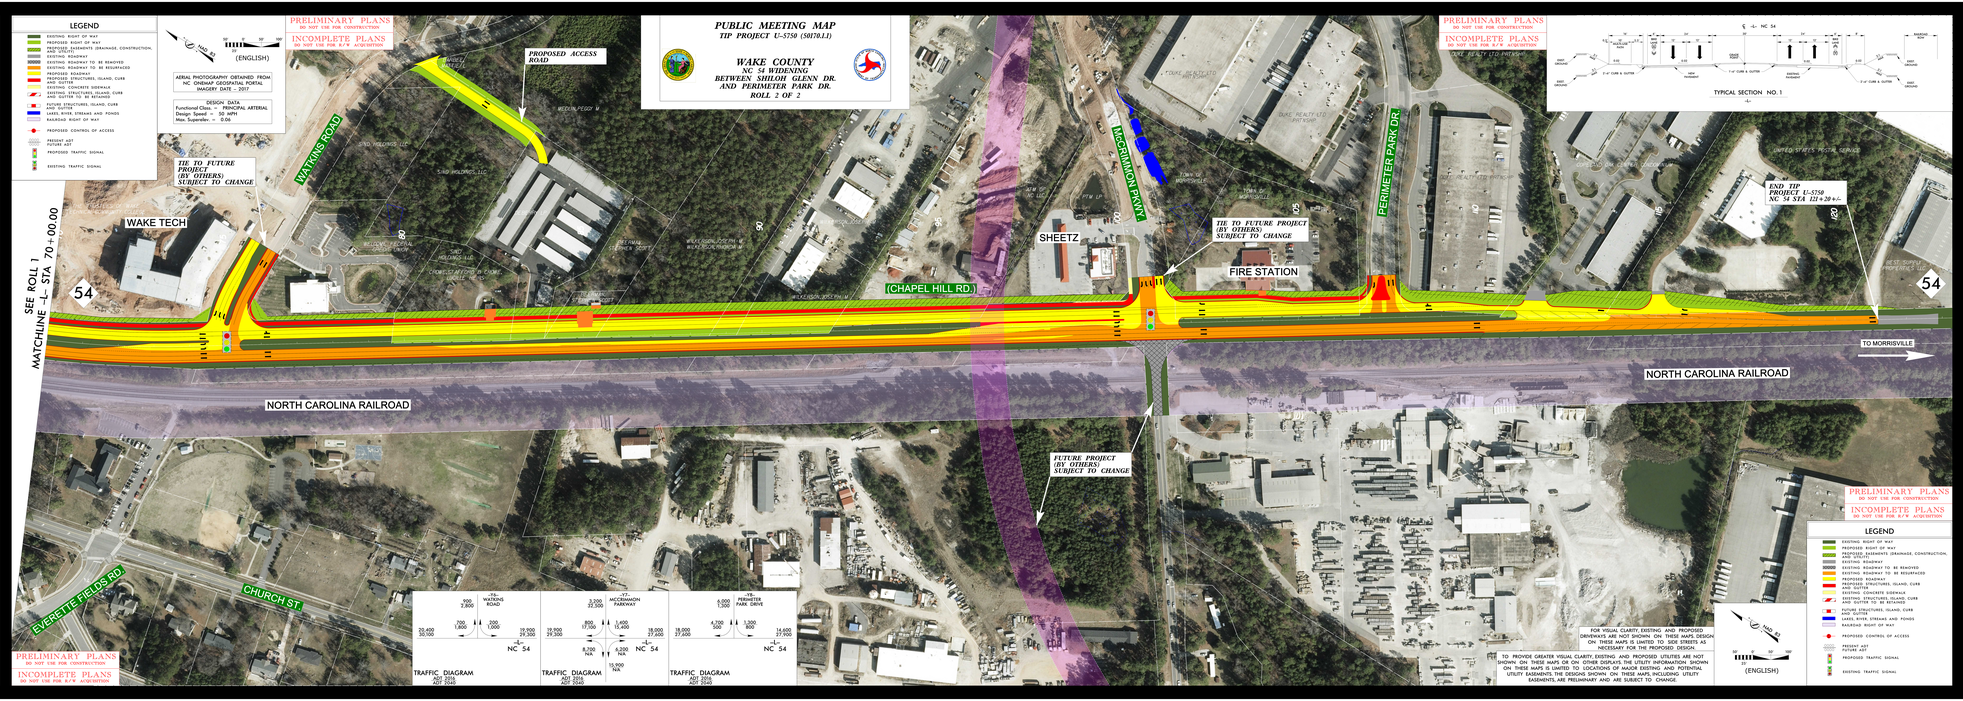
WAKE COUNTY
NC 54 WIDENING
BETWEEN SHILOH GLENN DR.
AND PERIMETER PARK DR.
ROLL 2 OF 2