DESIGN PUBLIC MEETING MAP

PROJECT 51078.1.1/46285.1.1 (U-5753/U-5858)

HOKE COUNTY

FROM PLANK RD ALONG WAYSIDE RD/ LINDSAY RD TO ROCKFISH RD

RECOMMENDED CONCEPT

Sheet 1 of 3

N.T.S.

PROPOSED TYPICAL SECTION

-L- (A2) BEGIN PROJECT TO ADCOX RD

100' MIN. RIGHT OF WAY

N.T.S.

PROPOSED TYPICAL SECTION

-L- (A2) BEGIN PROJECT TO ADCOX RD

100' MIN. RIGHT OF WAY

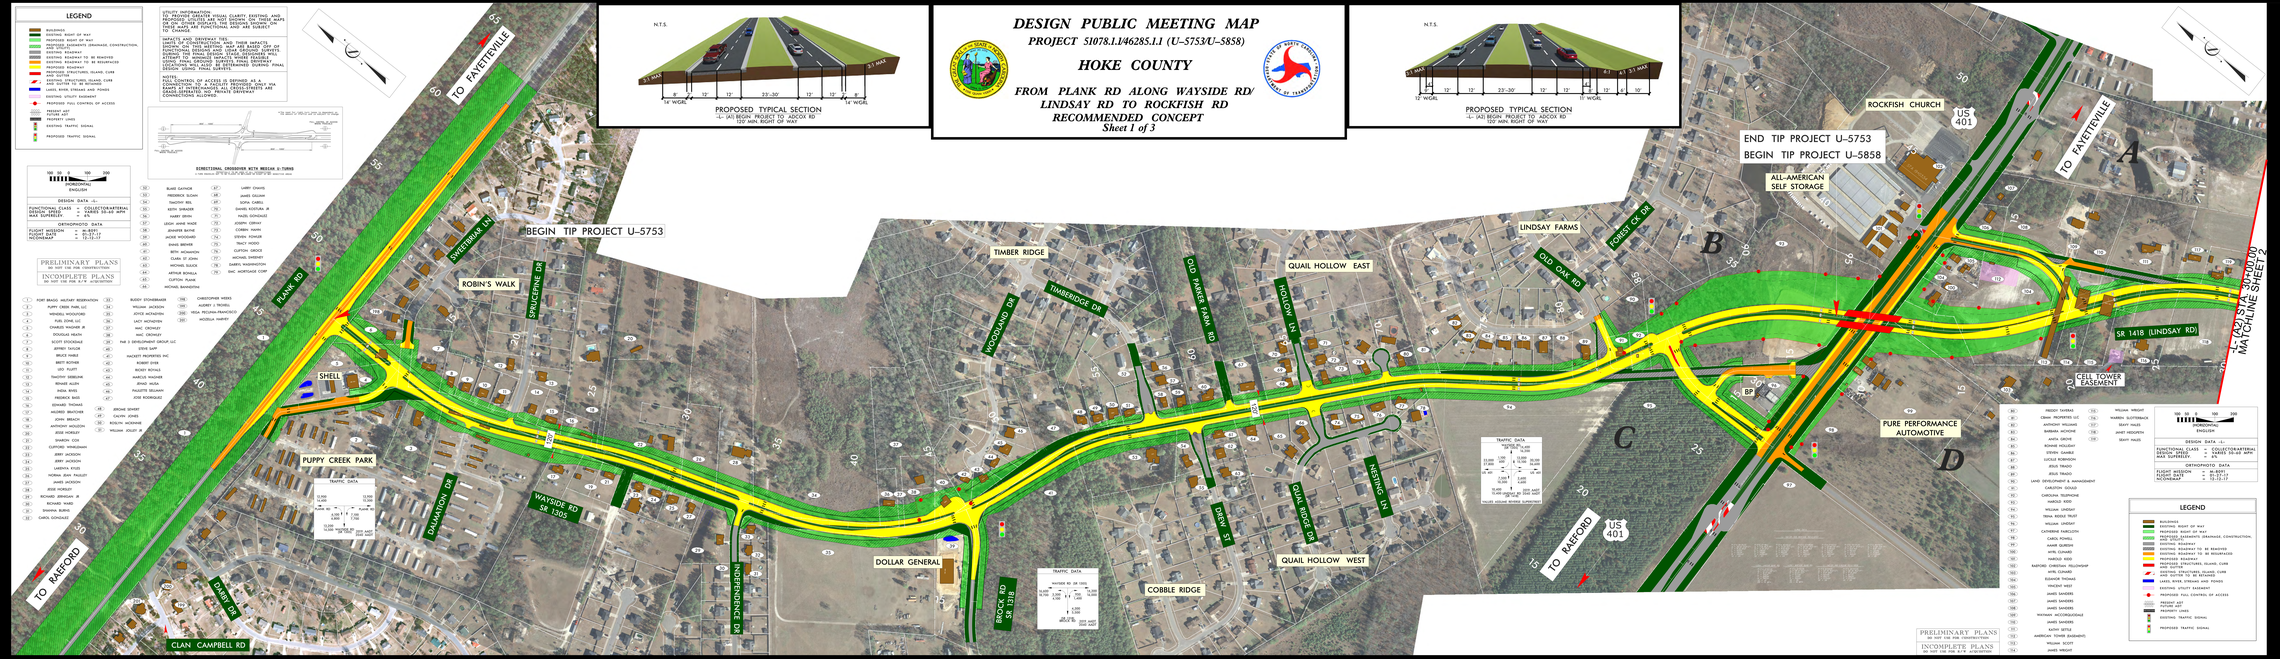

DESIGN PUBLIC MEETING MAP
PROJECT 51078.1.1/46285.1.1 (U-5753/U-5858)
HOKE COUNTY
FROM PLANK RD ALONG WAYSIDE RD/ LINDSAY RD TO ROCKFISH RD
RECOMMENDED CONCEPT
Sheet 1 of 3

DESIGN PUBLIC MEETING MAP
PROJECT 51078.1.1/46285.1.1 (U-5753/U-5858)
HOKE COUNTY
FROM PLANK RD ALONG WAYSIDE RD/ LINDSAY RD TO ROCKFISH RD
RECOMMENDED CONCEPT
Sheet 1 of 3