DESIGN PUBLIC MEETING MAP

PROJECT 51078.1.1/46285.1.1 (U-5753/U-5858)

HOKE COUNTY

FROM PLANK RD ALONG WAYSIDE RD/ LINDSAY RD TO ROCKFISH RD

RECOMMENDED CONCEPT
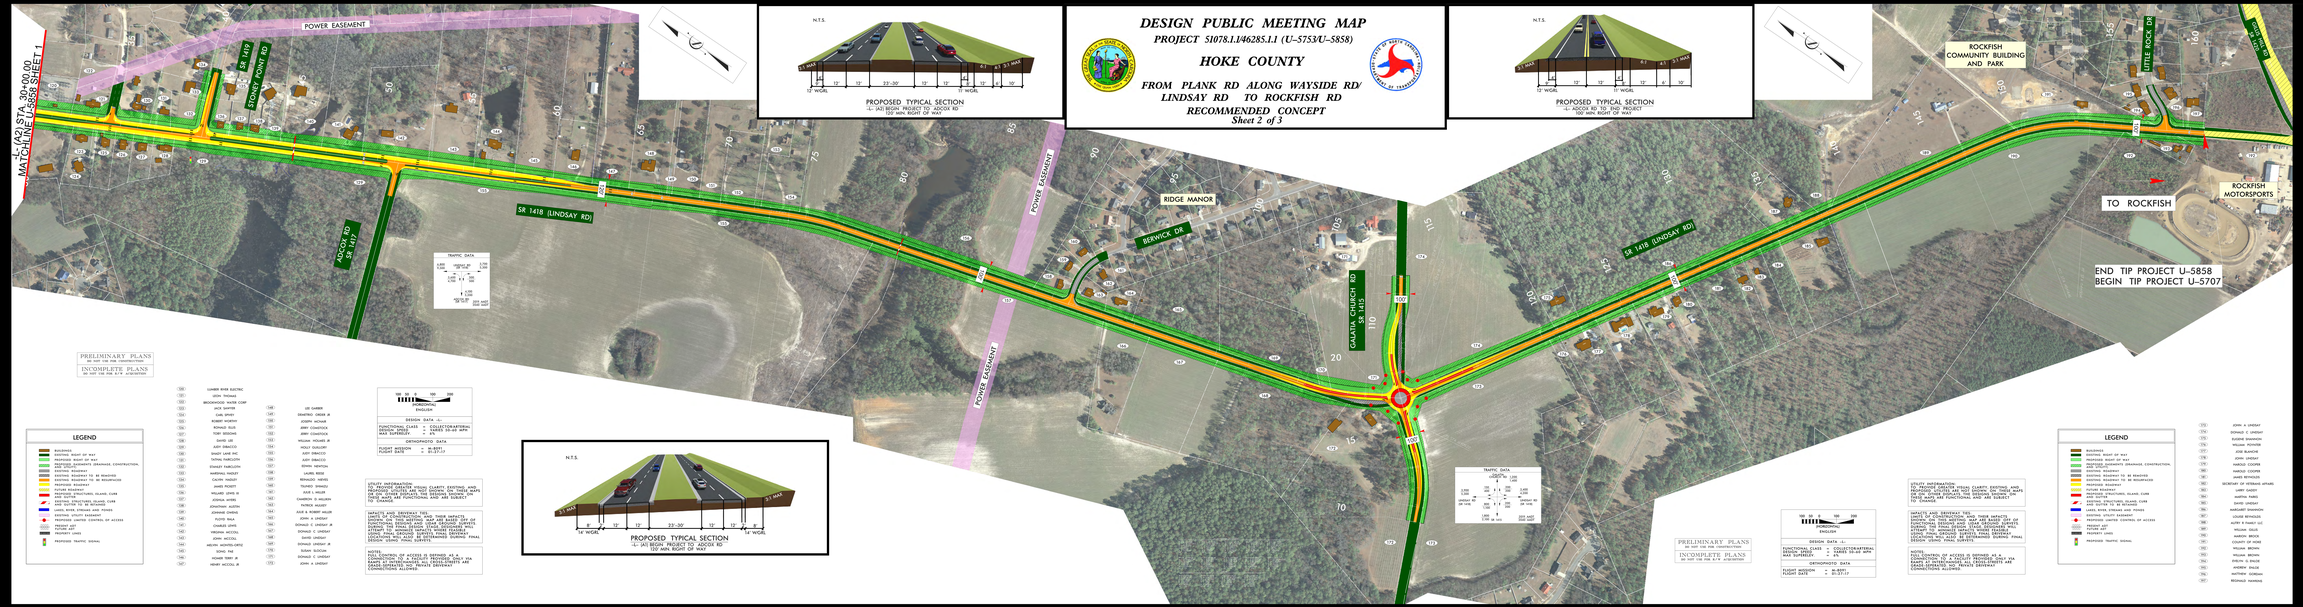
Sheet 2 of 3