PUBLIC MEETING MAP

TIP PROJECT U-5769

UNION COUNTY

NC 16 (PROVIDENCE ROAD SOUTH) IMPROVEMENTS
FROM SR 3530 (WAXHAW PARKWAY) TO SR 1316 (REA RD)

ROLL 3 OF 6

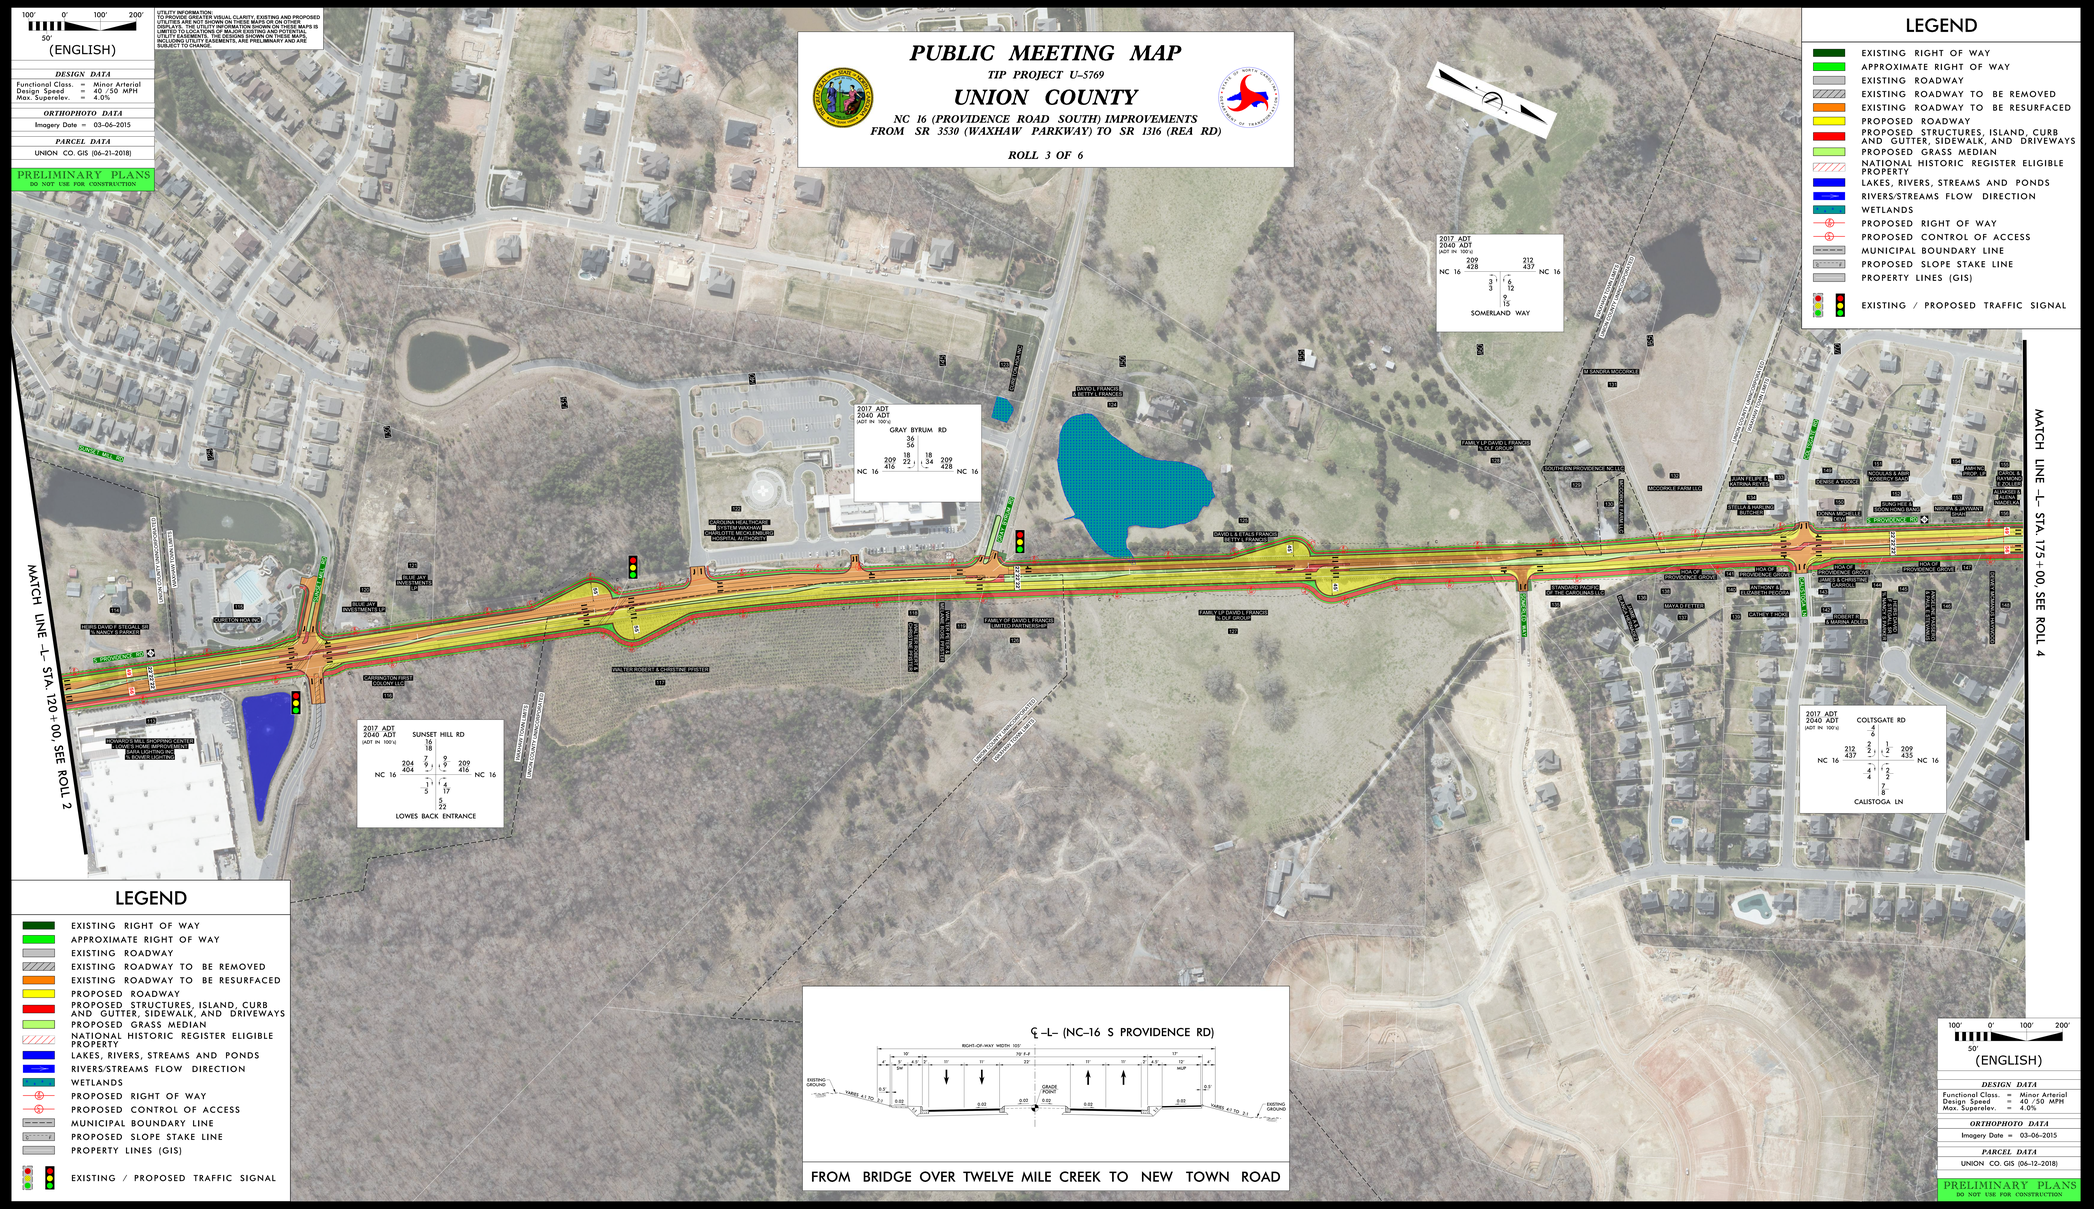
MATCH LINE -L- STA. 120+00, SEE ROLL 2
MATCH LINE -L- STA. 175+00, SEE ROLL 4
2017 ADT
2040 ADT
(ADT IN 100's)
SUNSET HILL RD
LOWES BACK ENTRANCE
GRAY BYRUM RD
SOMERLAND WAY
COLTSGATE RD
CALISTOGA LN
NC 16
S PROVIDENCE RD
SOUTHERN PROVIDENCE ACS LTD
MOORSKI FARM LLC
STANDARD PACIFIC OF THE CAROLINAS LLC
HOA OF PROVIDENCE GROVE
MAYS DETTEE
PATRIOTS PROVIDENCE
CATHER'S PROVIDENCE
HOA OF PROVIDENCE GROVE
JAMES & CHRISTINE CARDWELL
HOA OF PROVIDENCE GROVE
HOA OF PROVIDENCE GROVE
HOA OF PROVIDENCE GROVE