PUBLIC MEETING MAP

PROJECT: 50189.3.1

TIP PROJECT: U-5777

CATAWBA COUNTY

NC 127 FROM FIRST AVENUE TO SECOND AVENUE – ADD TURN LANES

SHEET 1 OF 1

LEGEND

- BUILDINGS
- EXISTING RIGHT OF WAY
- PROPOSED RIGHT OF WAY
- PROPOSED EASEMENTS (DRAINAGE, CONSTRUCTION, AND UTILITY)
- EXISTING ROADWAY
- EXISTING ROADWAY TO BE REMOVED
- EXISTING ROADWAY TO BE RESURFACED
- PROPOSED ROADWAY
- PROPOSED STRUCTURES, ISLAND, CURB AND GUTTER
- EXISTING STRUCTURES, ISLAND, CURB AND GUTTER TO BE RETAINED
- EXISTING STRUCTURES, ISLAND, CURB AND GUTTER TO BE REMOVED
- LAKES, RIVER, STREAMS AND PONDS
- EXISTING UTILITY EASEMENT
- RAILROAD RIGHT OF WAY
- PROPOSED CONTROL OF ACCESS
- EXISTING CONTROL OF ACCESS
- 2020 / 2040 PRESENT ADT / FUTURE ADT
- PROPERTY LINES
- EXISTING TRAFFIC SIGNAL
- HISTORIC PROPERTY BOUNDARY
- CITY LIMITS

DESIGN DATA

FUNCTIONAL CLASS.	= PRINCIPAL ARTERIAL
DESIGN SPEED	= 40 MPH
MAX. SUPERELEV.	= 0.04
DATE OF ORTHOPHOTOGRAPHY	= APR. 2015

DRIVEWAY NOTE

DRIVEWAY LOCATION AND SIZE ARE PRELIMINARY AND ARE SUBJECT TO CHANGE BASED ON FINAL DESIGNS.

PRELIMINARY PLANS
DO NOT USE FOR CONSTRUCTION

UTILITY INFORMATION

TO PROVIDE GREATER VISUAL CLARITY, EXISTING AND PROPOSED UTILITIES ARE NOT SHOWN ON THESE MAPS OR ON OTHER DISPLAYS. THE UTILITY INFORMATION SHOWN ON THESE MAPS IS LIMITED TO LOCATIONS OF MAJOR EXISTING AND POTENTIAL UTILITY EASEMENTS. THE DESIGNS SHOWN ON THESE MAPS, INCLUDING UTILITY EASEMENTS, ARE PRELIMINARY AND ARE SUBJECT TO CHANGE.

20 0 10 20 30 (ENGLISH)

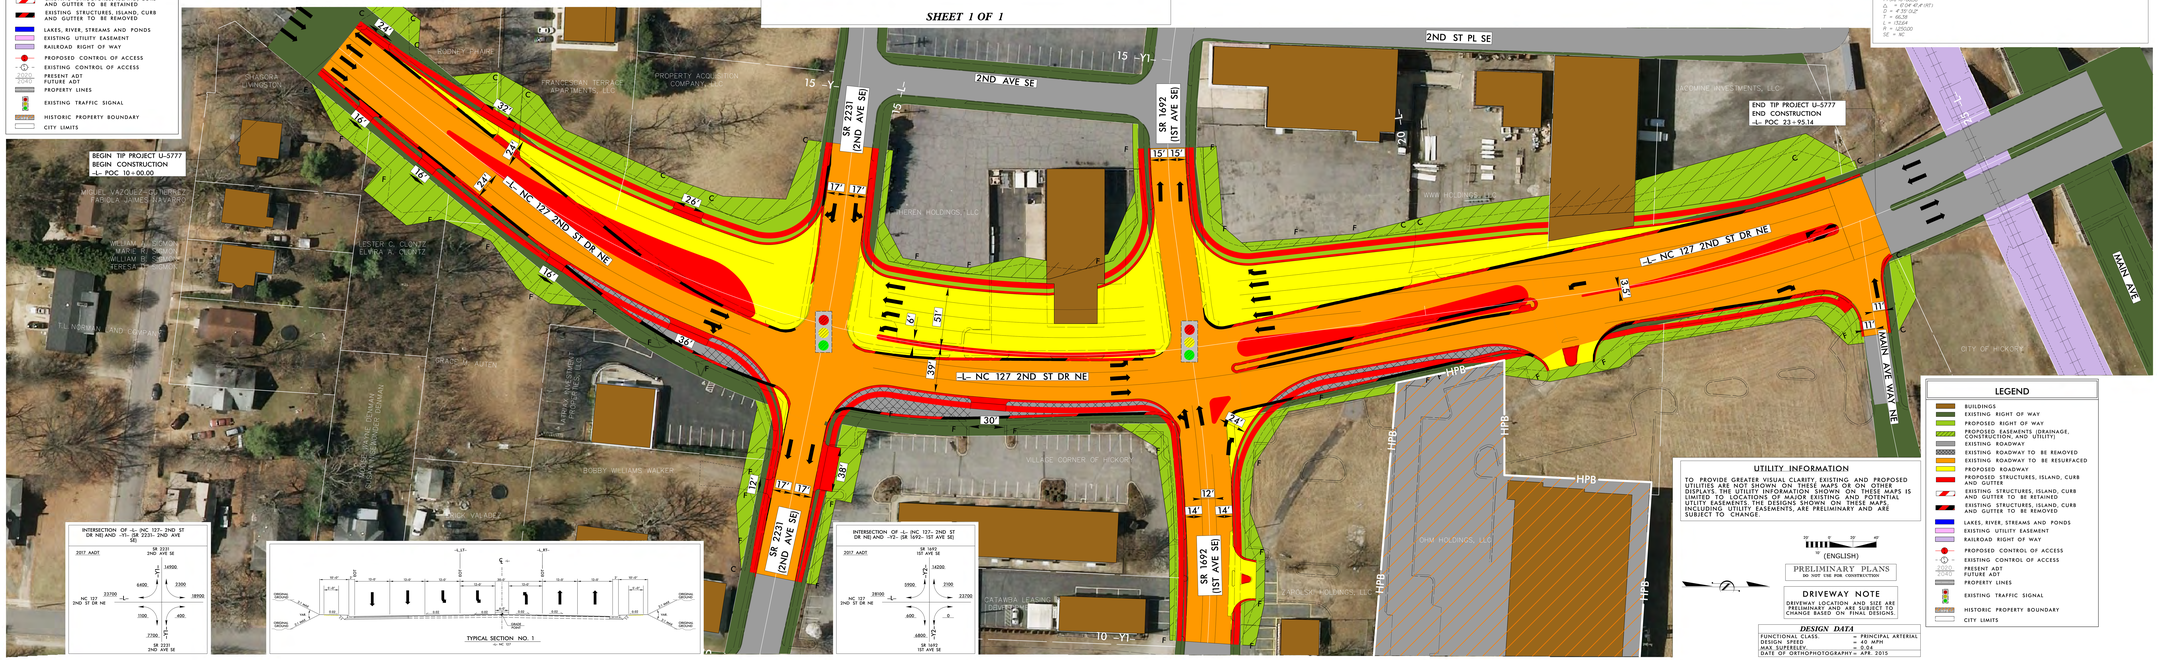

PUBLIC MEETING MAP
PROJECT: 50189.3.1
TIP PROJECT: U-5777
CATAWBA COUNTY
NC 127 FROM FIRST AVENUE TO SECOND AVENUE – ADD TURN LANES
SHEET 1 OF 1

SHEET 1 OF 1
NC 127 FROM FIRST AVENUE TO SECOND AVENUE – ADD TURN LANES
CATAWBA COUNTY
TIP PROJECT: U-5777
PROJECT: 50189.3.1
PUBLIC MEETING MAP