PUBLIC MEETING MAP
PROJECT TIP No. U-5783
PROPOSED US-64 (BREVARD RD.) IMPROVEMENTS
FROM WHITE PINE DR. TO BLYTHE ST.

SEPTEMBER 2017 | ALTERNATIVE 2 | ROLL 1 OF 1

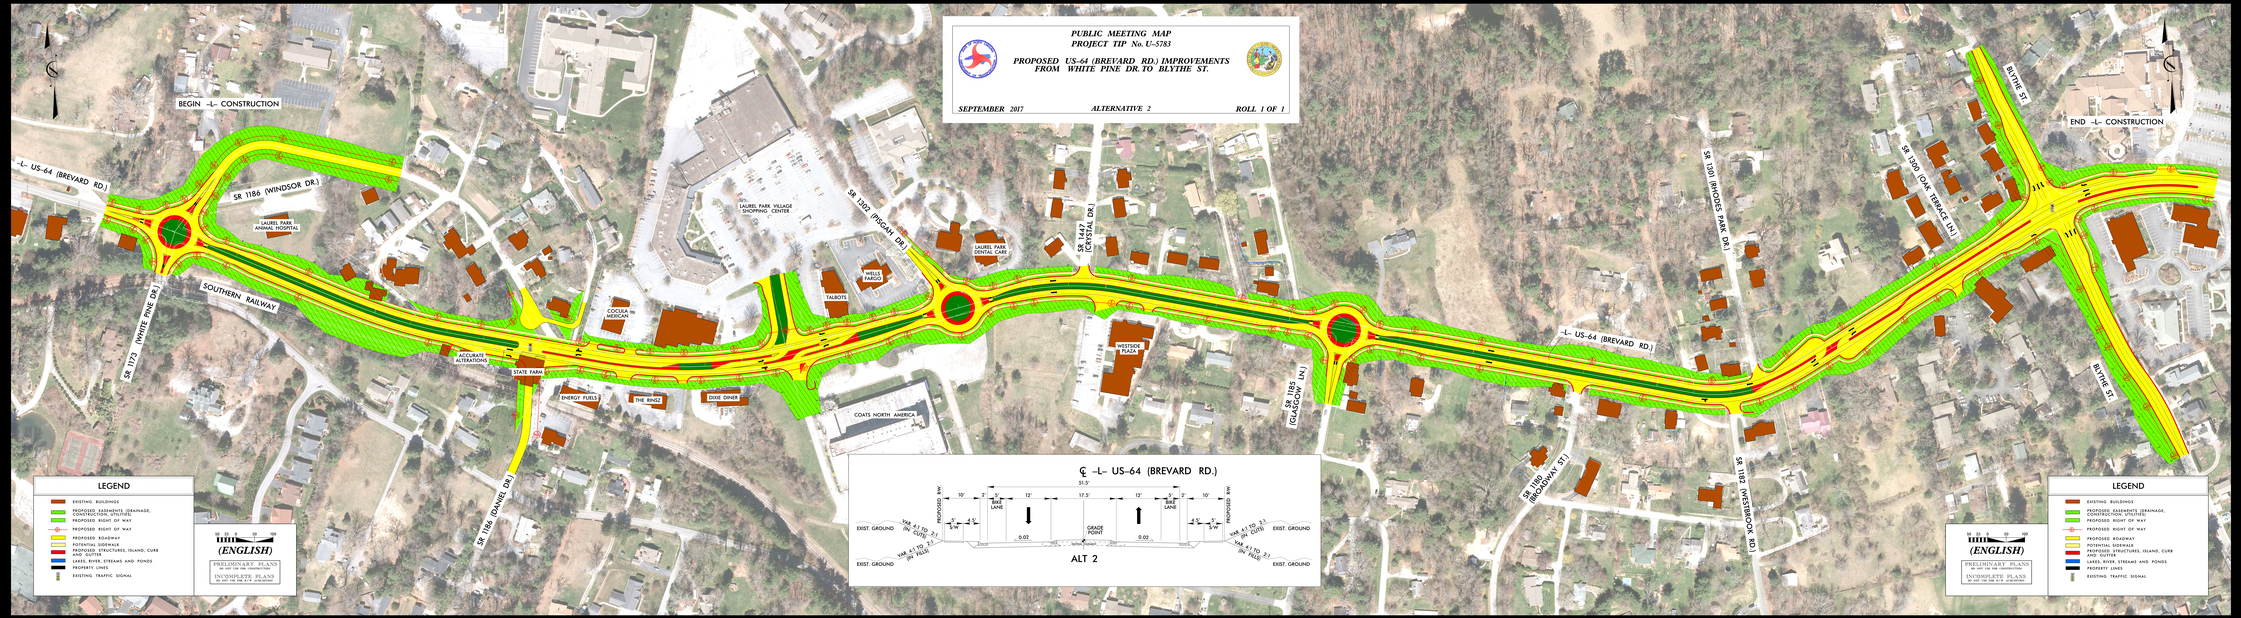

PUBLIC MEETING MAP
PROJECT TIP No. U-5783
PROPOSED US-64 (BREVARD RD.) IMPROVEMENTS
FROM WHITE PINE DR. TO BLYTHE ST.
SEPTEMBER 2017 | ALTERNATIVE 2 | ROLL 1 OF 1