PUBLIC MEETING MAP

PROJECT U-5799

IREDELL COUNTY

ALTERNATIVE 2 (EAST SIDE WIDENING)

PROPOSED WIDENING OF US 21

FROM PUMP STATION RD TO FORT DOBBS RD

NOVEMBER 2018

ROLL 1 OF 1

DESIGN DATA

FUNCTIONAL CLASSIFICATION = MINOR ARTERIAL
MAX SUPERELEV. = 0.04

DATE OF ORTHOPHOTOGRAPHY: 2016(NC ONEMAP)

LEGEND

- BUILDINGS
- EXISTING RIGHT OF WAY
- PROPOSED RIGHT OF WAY
- PROPOSED EASEMENTS (DRAINAGE, CONSTRUCTION, AND UTILITY)
- EXISTING ROADWAY
- EXISTING ROADWAY TO BE REMOVED
- EXISTING ROADWAY TO BE RESURFACED
- PROPOSED ROADWAY
- PROPOSED ISLAND, CURB AND GUTTER, MEDIAN
- PRESENT ADT / FUTURE ADT
- PROPERTY LINES
- REVISED TRAFFIC SIGNAL
- PROPOSED TRAFFIC SIGNAL

-L- PUMP STATION RD.: 2230 / 2730; 100 / 100; 2000 / NA; 19460 / 23720; 21460 / 26240; US 21
20212041 TRAFFIC VOLUMES

-Y1- NORTH POINTE BLVD.: 8790 / 10700; 6180 / 7030; 1550 / 1290; 21460 / 26240; 14770 / 18070; US 21; 3370 / 3200; 1300 / 780; 5730 / 6340
20212041 TRAFFIC VOLUMES

-Y5- FORT DOBBS RD.: 3960 / 4740; 2730 / 3340; 1240 / 1410; 14000 / 17480; 12310 / 15560; US 21
20212041 TRAFFIC VOLUMES

-Y7- SHUMAKER DR.: 4090 / 4530; 2740 / 2910; 1460 / 1720; 12300 / 15250; 10240 / 12940; US 21; 2310 / 2830; 1660 / 1920; 4060 / 4840
-Y8- JANE SOWERS RD.
20212041 TRAFFIC VOLUMES

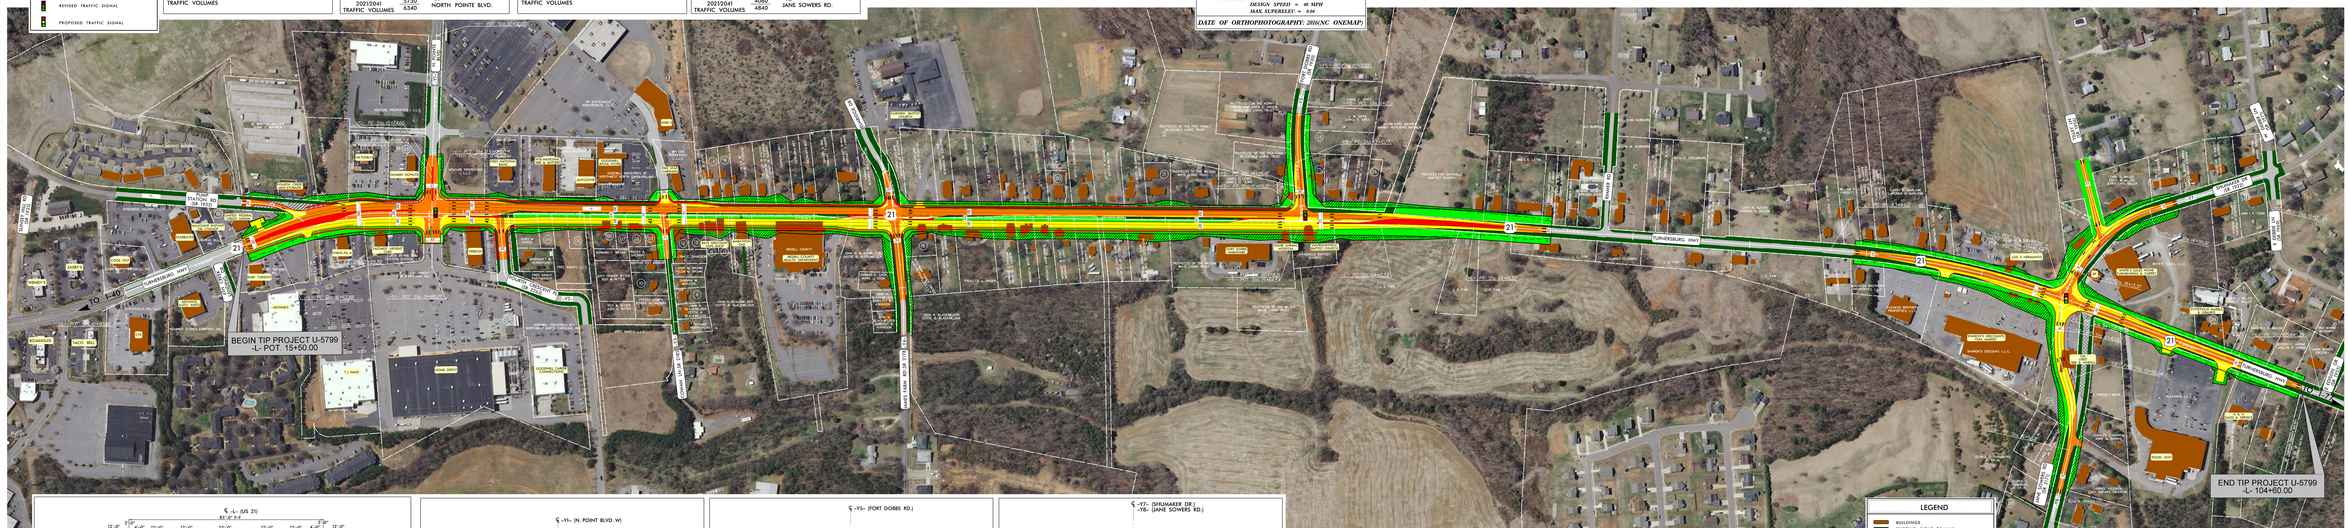
BEGIN TIP PROJECT U-5799
-L- POT. 15+50.00
END TIP PROJECT U-5799
-L- 104+60.00
TURNERSBURG HWY
US 21
NORTH POINTE BLVD.
FORT DOBBS RD.
SHUMAKER DR.
JANE SOWERS RD.
PUMP STATION RD.
IREDELL CO.
SHARON'S DISCOUNT, LLC
WOOD JOHN
BRICK & BONE
TACO BELL
BOJANGLES
