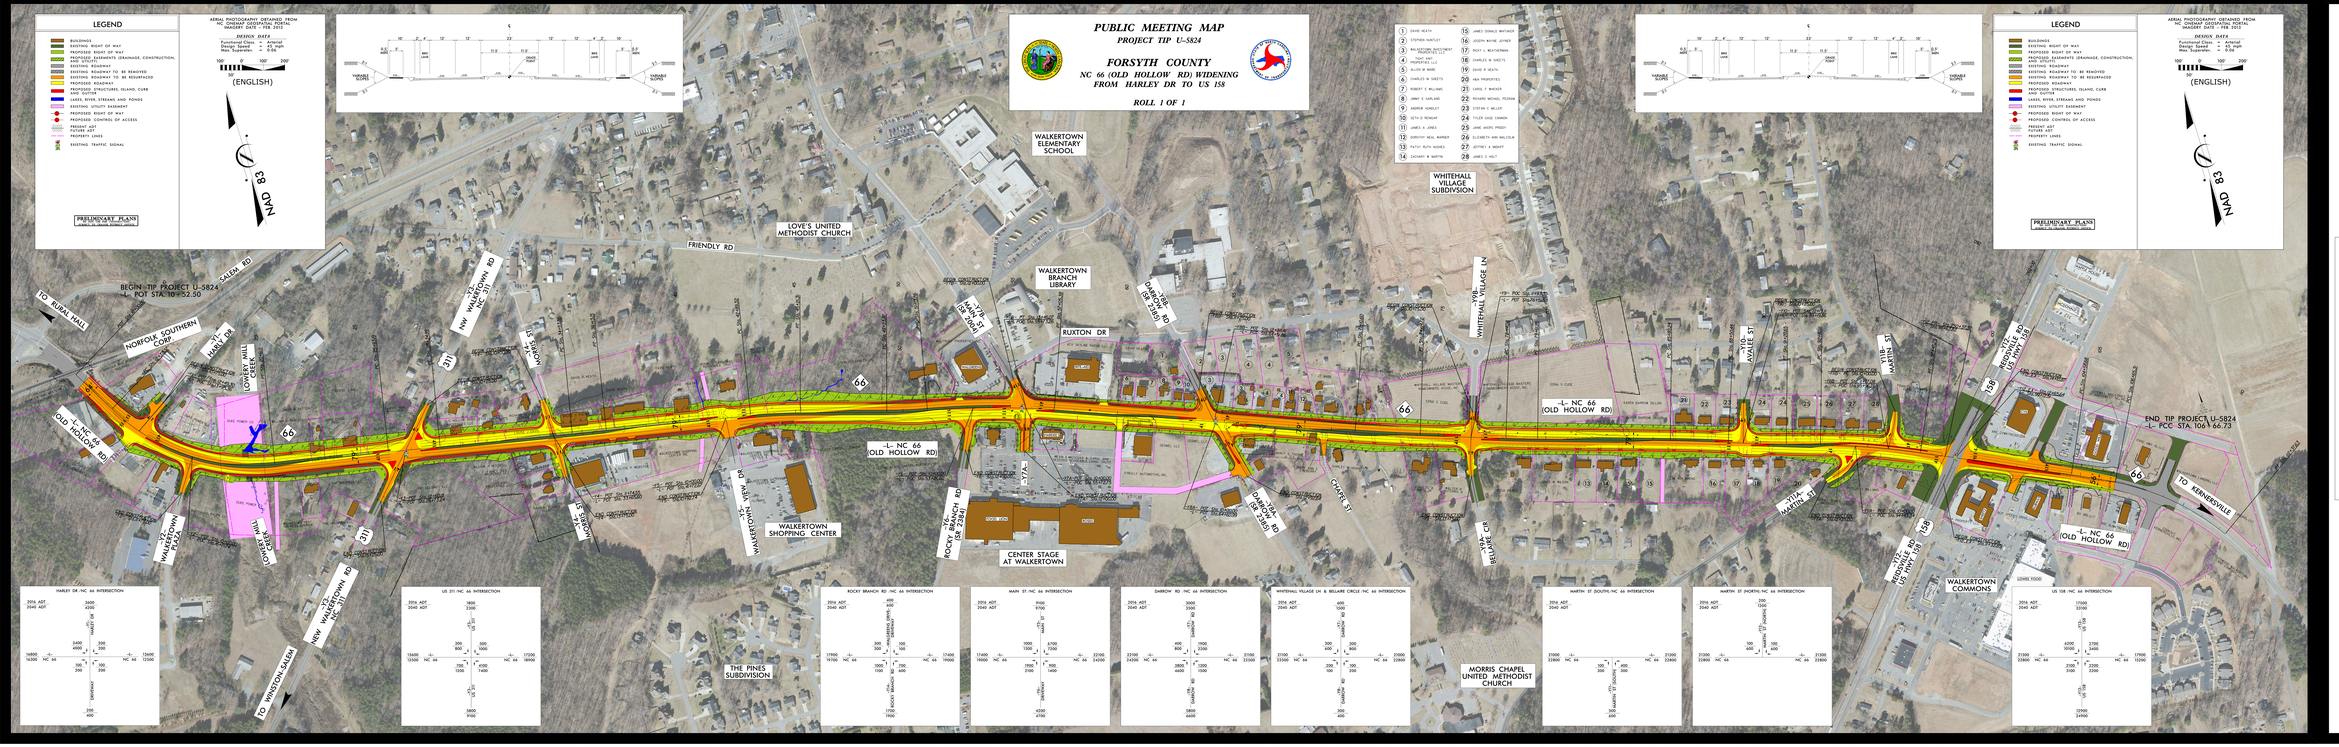
PUBLIC MEETING MAP
PROJECT TIP U-5824
FORSYTH COUNTY
NC 66 (OLD HOLLOW RD) WIDENING
FROM HARLEY DR TO US 158
ROLL 1 OF 1
LEGEND
BUILDINGS
EXISTING RIGHT OF WAY
PROPOSED RIGHT OF WAY
PROPOSED EASEMENTS (DRAINAGE, CONSTRUCTION, AND UTILITY)
EXISTING ROADWAY
EXISTING ROADWAY TO BE REMOVED
EXISTING ROADWAY TO BE RESURFACED
PROPOSED ROADWAY
PROPOSED STRUCTURES, ISLAND, CURB & GUTTER
LAKES, RIVER, STREAMS AND PONDS
EXISTING UTILITY EASEMENT
PROPOSED RIGHT OF WAY
PROPOSED CONTROL OF ACCESS
PRESENT ADT
FUTURE ADT
PROPERTY LINES
EXISTING TRAFFIC SIGNAL
AERIAL PHOTOGRAPHY OBTAINED FROM NCDOT STATEWIDE IMAGERY IMAGERY DATE - FEB 2015
DESIGN DATA
Functional Class = Arterial
Design Speed = 45 mph
Max. Superelev. = 0.06
(ENGLISH)
NAD 83
PRELIMINARY PLANS
NOT FOR CONSTRUCTION, RIGHT-OF-WAY, OR UTILITY PURPOSES
BEGIN TIP PROJECT U-5824
-L- POT STA 10+52.50
END TIP PROJECT U-5824
-L- PCC STA. 106+66.73
TO RURAL HALL
TO KERNERSVILLE
TO WINSTON-SALEM
NORFOLK SOUTHERN CORP
HARLEY DR
LOWERY MILL CREEK
SALEM RD
NW WALKERTOWN RD
US 311
LEE SWAIM
WALKERTOWN PLAZA
TIM KEEN CHEVROLET
NC 66
OLD HOLLOW RD
WALKERTOWN ELEMENTARY SCHOOL
LOVE'S UNITED METHODIST CHURCH
FRIENDLY RD
WALKERTOWN BRANCH LIBRARY
RUXTON DR
MAPLE VIEW DR
WALKERTOWN SHOPPING CENTER
CENTER STAGE AT WALKERTOWN
ROCKY BRANCH RD
SR 2184
THE PINES SUBDIVISION
MORRIS CHAPEL UNITED METHODIST CHURCH
WHITEHALL VILLAGE SUBDIVISION
WHITEHALL VILLAGE LN
CHAPEL ST
MAPLE CIR
MAPLE ST
MARTIN ST
AVOLLE ST
HIGH POINT RD
SR 2184
US 158
WALKERTOWN COMMONS
LOWES FOODS
-L- NC 66 (OLD HOLLOW RD)
HARLEY DR / NC 66 INTERSECTION
US 311 / NC 66 INTERSECTION
ROCKY BRANCH RD / NC 66 INTERSECTION
MAIN ST / NC 66 INTERSECTION
GARROW RD / NC 66 INTERSECTION
WHITEHALL VILLAGE LN & BILLIARD CIRCLE / NC 66 INTERSECTION
MARTIN ST SOUTH / NC 66 INTERSECTION
MARTIN ST SHORTS / NC 66 INTERSECTION
US 158 / NC 66 INTERSECTION
2016 ADT
2040 ADT
NC 66