DESIGN PUBLIC MEETING MAP

PROJECT 44710.1.1 (U-5886)
PROJECT 46995.1.1 (U-6049)

HENDERSON COUNTY

WHITE ST FROM WILLOW RD TO US-176 &
NC-225 FROM SOUTH KING ST TO US-176

ALTERNATE 2

SHEET 1 OF 1

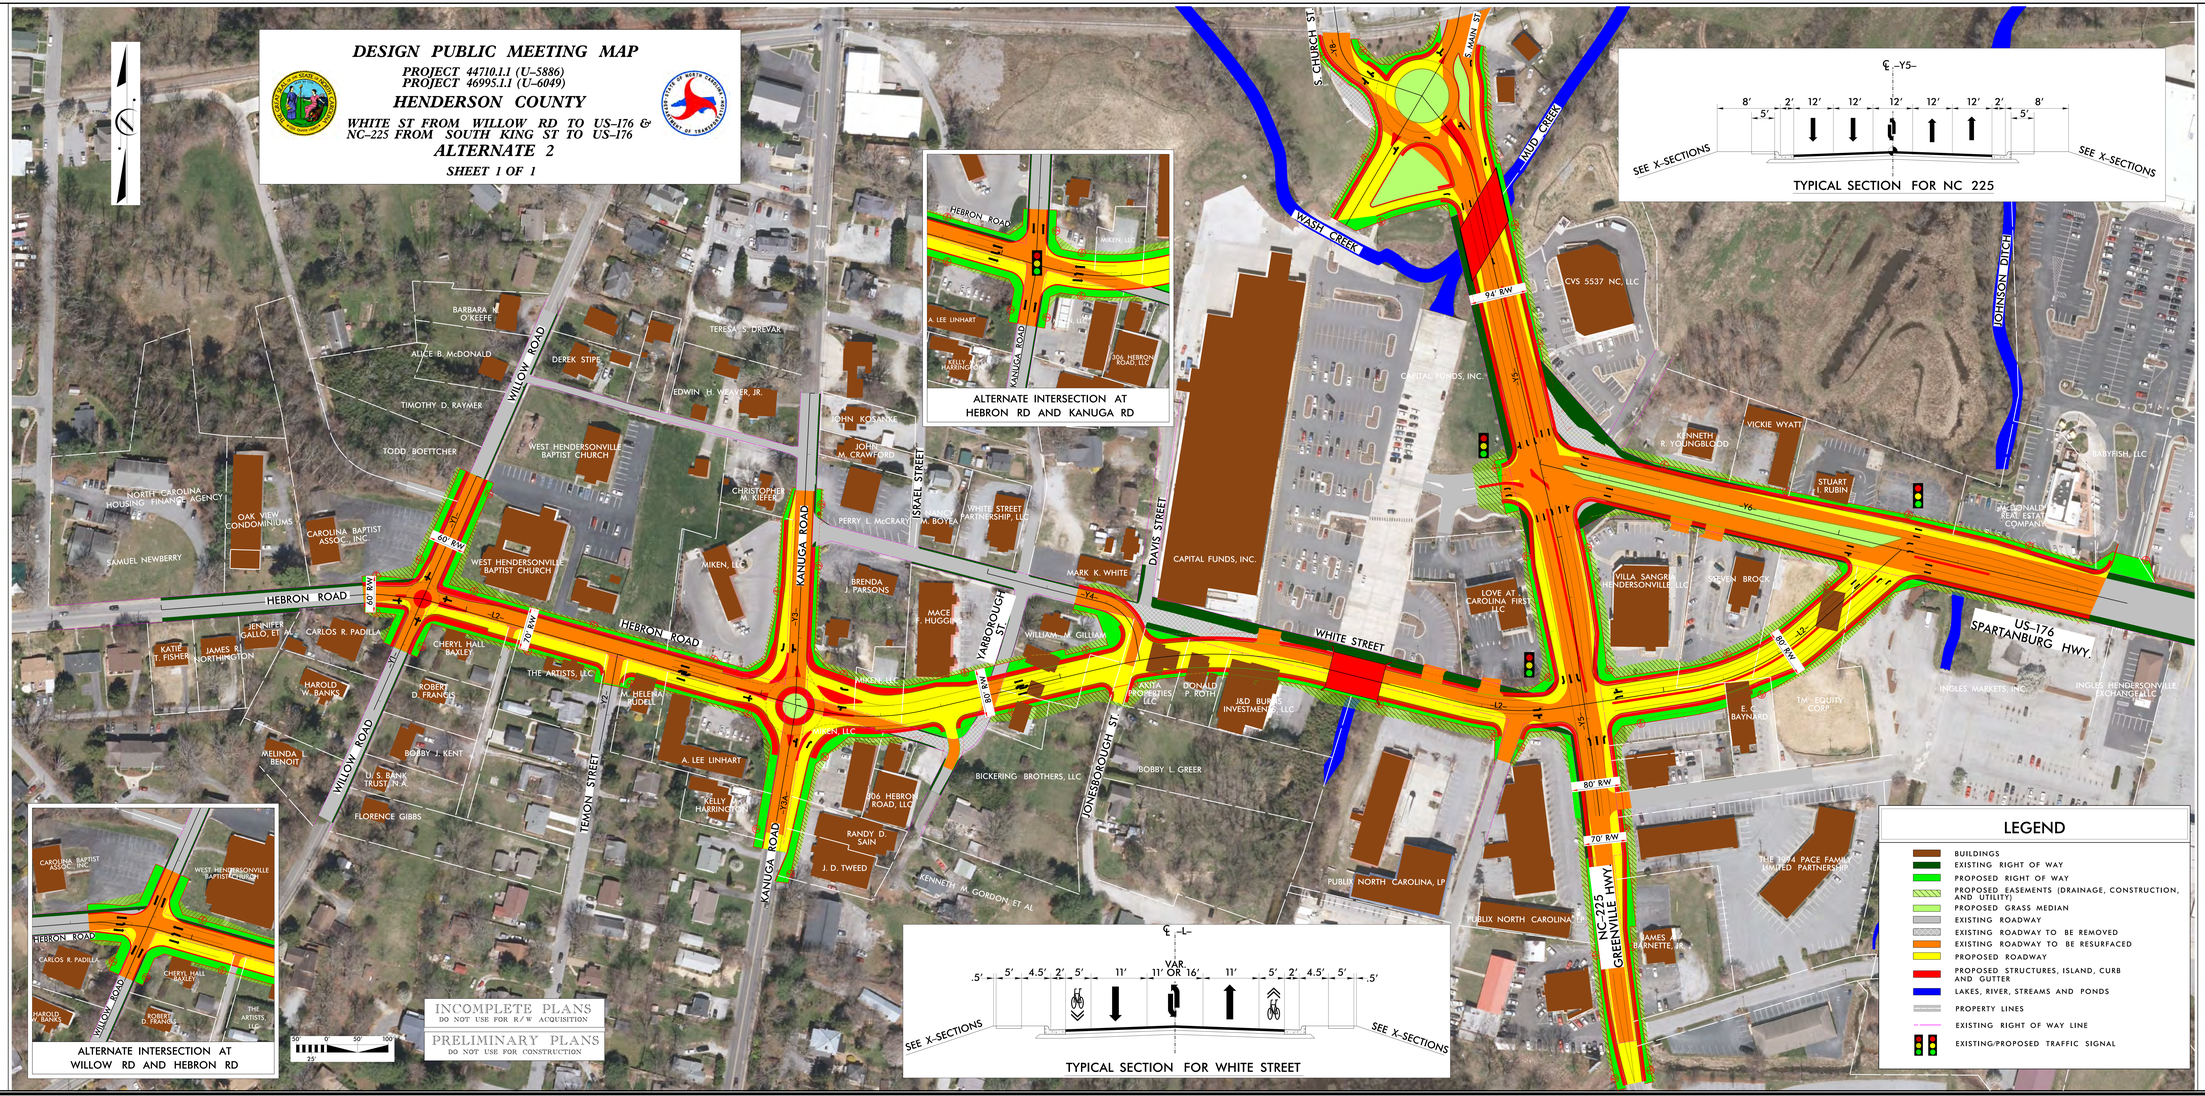

DESIGN PUBLIC MEETING MAP
PROJECT 44710.1.1 (U-5886)
PROJECT 46995.1.1 (U-6049)
HENDERSON COUNTY
WHITE ST FROM WILLOW RD TO US-176 &
NC-225 FROM SOUTH KING ST TO US-176
ALTERNATE 2
SHEET 1 OF 1