INCOMPLETE PLANS
DO NOT USE FOR R/W ACQUISITION

PRELIMINARY PLANS
DO NOT USE FOR CONSTRUCTION

DESIGN DATA

Functional Class.	=	Arterial
Design Speed	=	50/60 mph
Max. Superelev.	=	0.04/0.06

100' 100' 200'
SCALE
(ENGLISH)

PUBLIC MEETING MAP

TIP PROJECT NO. U-5891
WBS NO. 44706.1.1

WAKE COUNTY

NC 50, CREEDMOOR ROAD FROM I-540 TO NORTH OF NC 98

REDUCED CONFLICT INTERSECTION ALTERNATIVE

AUGUST 15, 2019

ROLL 2 OF 4

NC ONEMAP ORTHOIMAGERY PUBLICATION DATE: DECEMBER 12, 2017

1 BELLA VISTA DEVELOPMENT LLC
2 GONZALO & MARY P BATTS
3 VLADIMIR & NADEZDA KORETSKY
4 BELLE STANLEY & JAUDELA A CARTLEDGE
5 MATTHEW T & JENNIFER A BURDETTE
6 SANDRA MAY DOUGTON & JAMES C BORDEAUX
7 JAGDISH M & PARUL I SHAH
8 ANTHONY C & DARLENE GUAR BROOKS
9 ROBERT M & MILDRED T COOPER
10 WILLIAM J & LISA G MCKEOWN
11 EMMETT CLYDE R& LINDA A HEWITT
12 LAWRENCE M SKOWL
13 RUSSEL L MILLER & TANYA MICHELLE REINER
14 ROBERT B AINTSWORTH SYLLAR
15 DAVID ANDREW & AMANDA LEIGH CURTIS
16 ADAM D & KORTNEY I BRANNAN
17 RONALD J & PATRICIA L CLYNER
18 JASON Y & STEPHANIE M LANGDON
19 GEORGE DAVID & SUSAN DAVINE HOVSTON
20 CAROLINE S VERNAS
21 ALEX M & LAURA A MARTELLI
22 ROBERT S & KATHLEEN M COWNLEY
23 JOHN D & JOYCE A BRAGG, JOHN D GRANT II HESTON, JR & MARGARET D HESTON TRUSTEE
24 THOMAS H & JENNIFER DEJAER
25 TRUSTEE OF THE PRESLEN FAMILY TRUST
26 MICHAEL A & CORRANNE I WAGGOO
27 ROBERT A & SARAH E FALLE
28 EDWARD J JOHNSON & BRIANE B
29 FLOYD JOSEPH & BARBRY JOHNSON SMITH
30 TRAI M & DAVID R GUAY
31 CHARLOTTE M & DARYL HUGHES
32 PATRICK S & ANDREA A CRANE
33 BRIAN EDWARD & TAMI S TALBOT
34 MEDFRAD DRAGON TRUSTEE & MERLYNN DRAGON
35 RONALD J & TAMMY R ANTONELLI
36 SATTERWHITE CONSTRUCTION INC
37 AQUILA NORTH CAROLINA INC

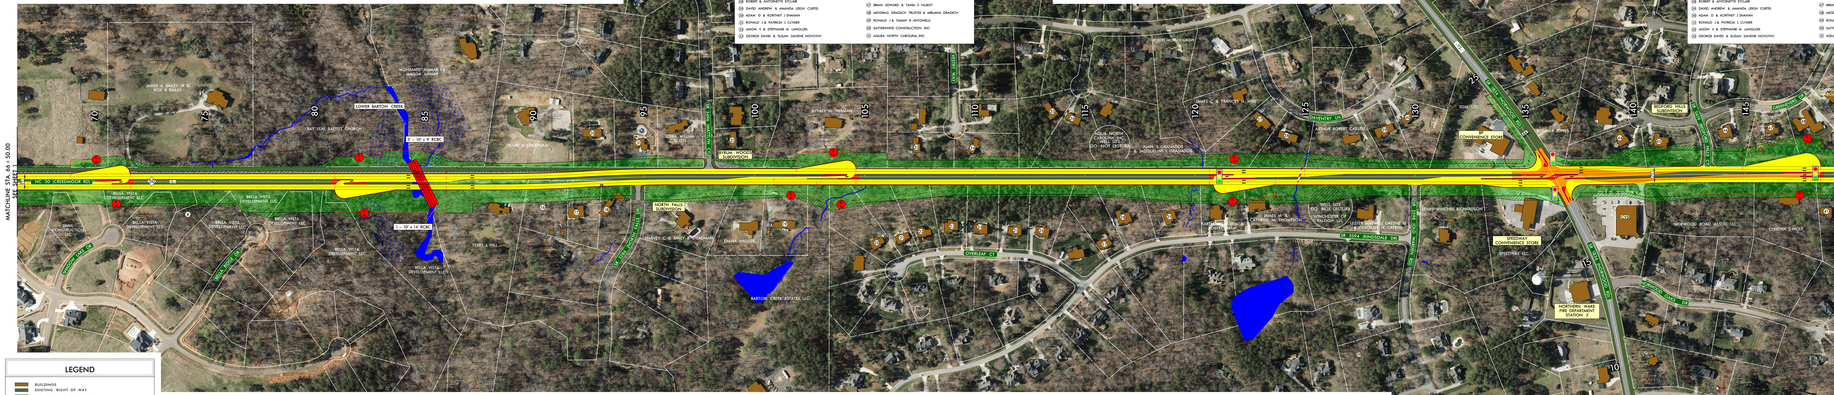
MATCHLINE STA. 44+00.00
SEE SHEET 1
MATCHLINE STA. 157+00.00
SEE SHEET 3
NC 50 CREEDMOOR RD
BELLA VISTA DEVELOPMENT LLC
BELLA VISTA DEVELOPMENT LLC
BELLA VISTA DEVELOPMENT LLC