PUBLIC MEETING MAP
PROJECT U-5898
GUILFORD COUNTY
INTERCHANGE OF US 29 AND NC 150

SHEET 1 OF 1

AUGUST 17, 2018

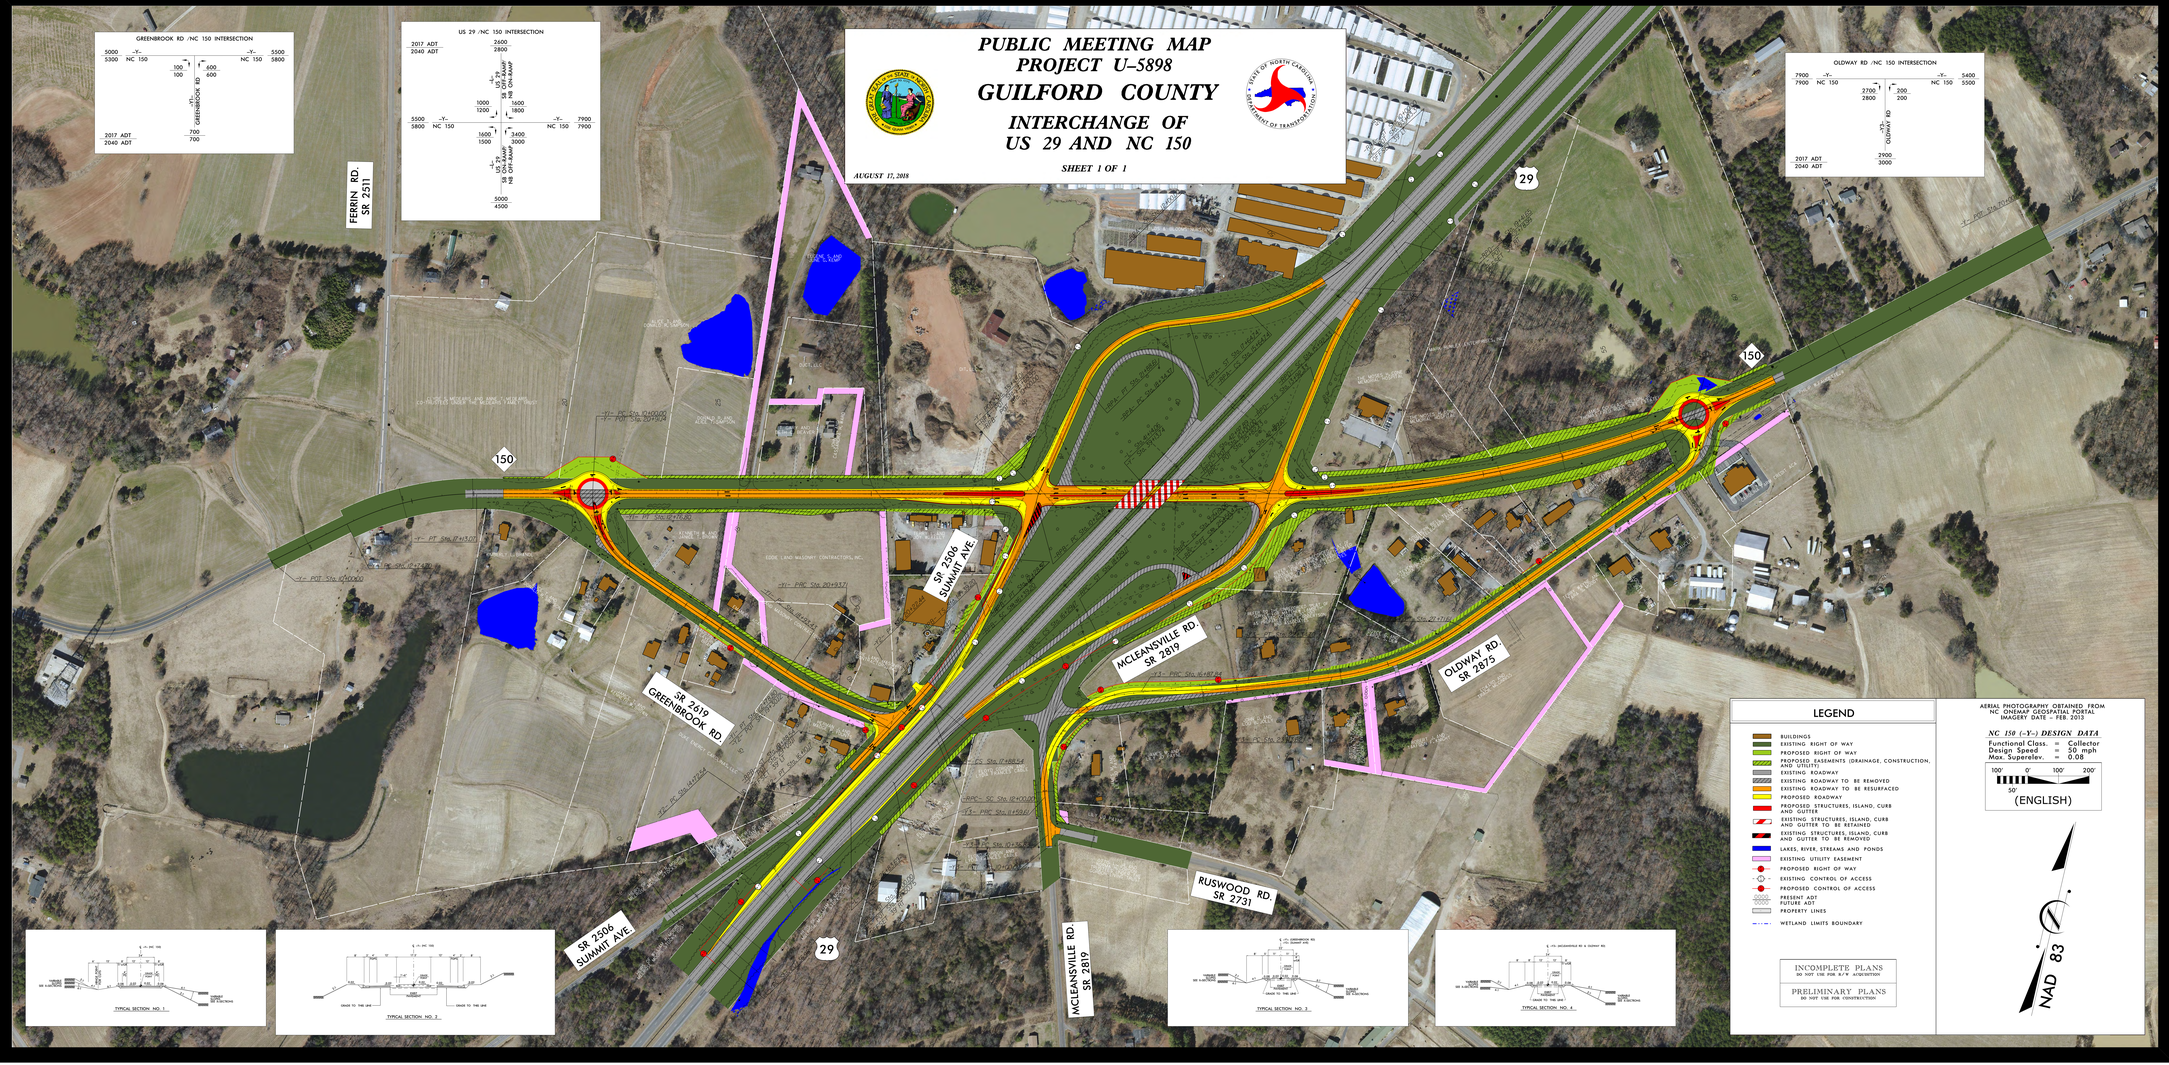

PRELIMINARY DESIGN
PROJECT U-5898
GUILFORD COUNTY
INTERCHANGE OF
US 29 AND NC 150
SHEET 1 OF 1

PRELIMINARY DESIGN
PROJECT U-5898
GUILFORD COUNTY
INTERCHANGE OF
US 29 AND NC 150
SHEET 1 OF 1