DESIGN PUBLIC MEETING MAP

PROJECT 34263.1.1 (U-6042)

CATAWBA/BURKE COUNTY

PROPOSED REALIGNMENT OF OFFSET INTERSECTION AT SR 1124 (33RD ST SW) AND 34TH ST NW AT THE BURKE/CATAWBA COUNTY LINE

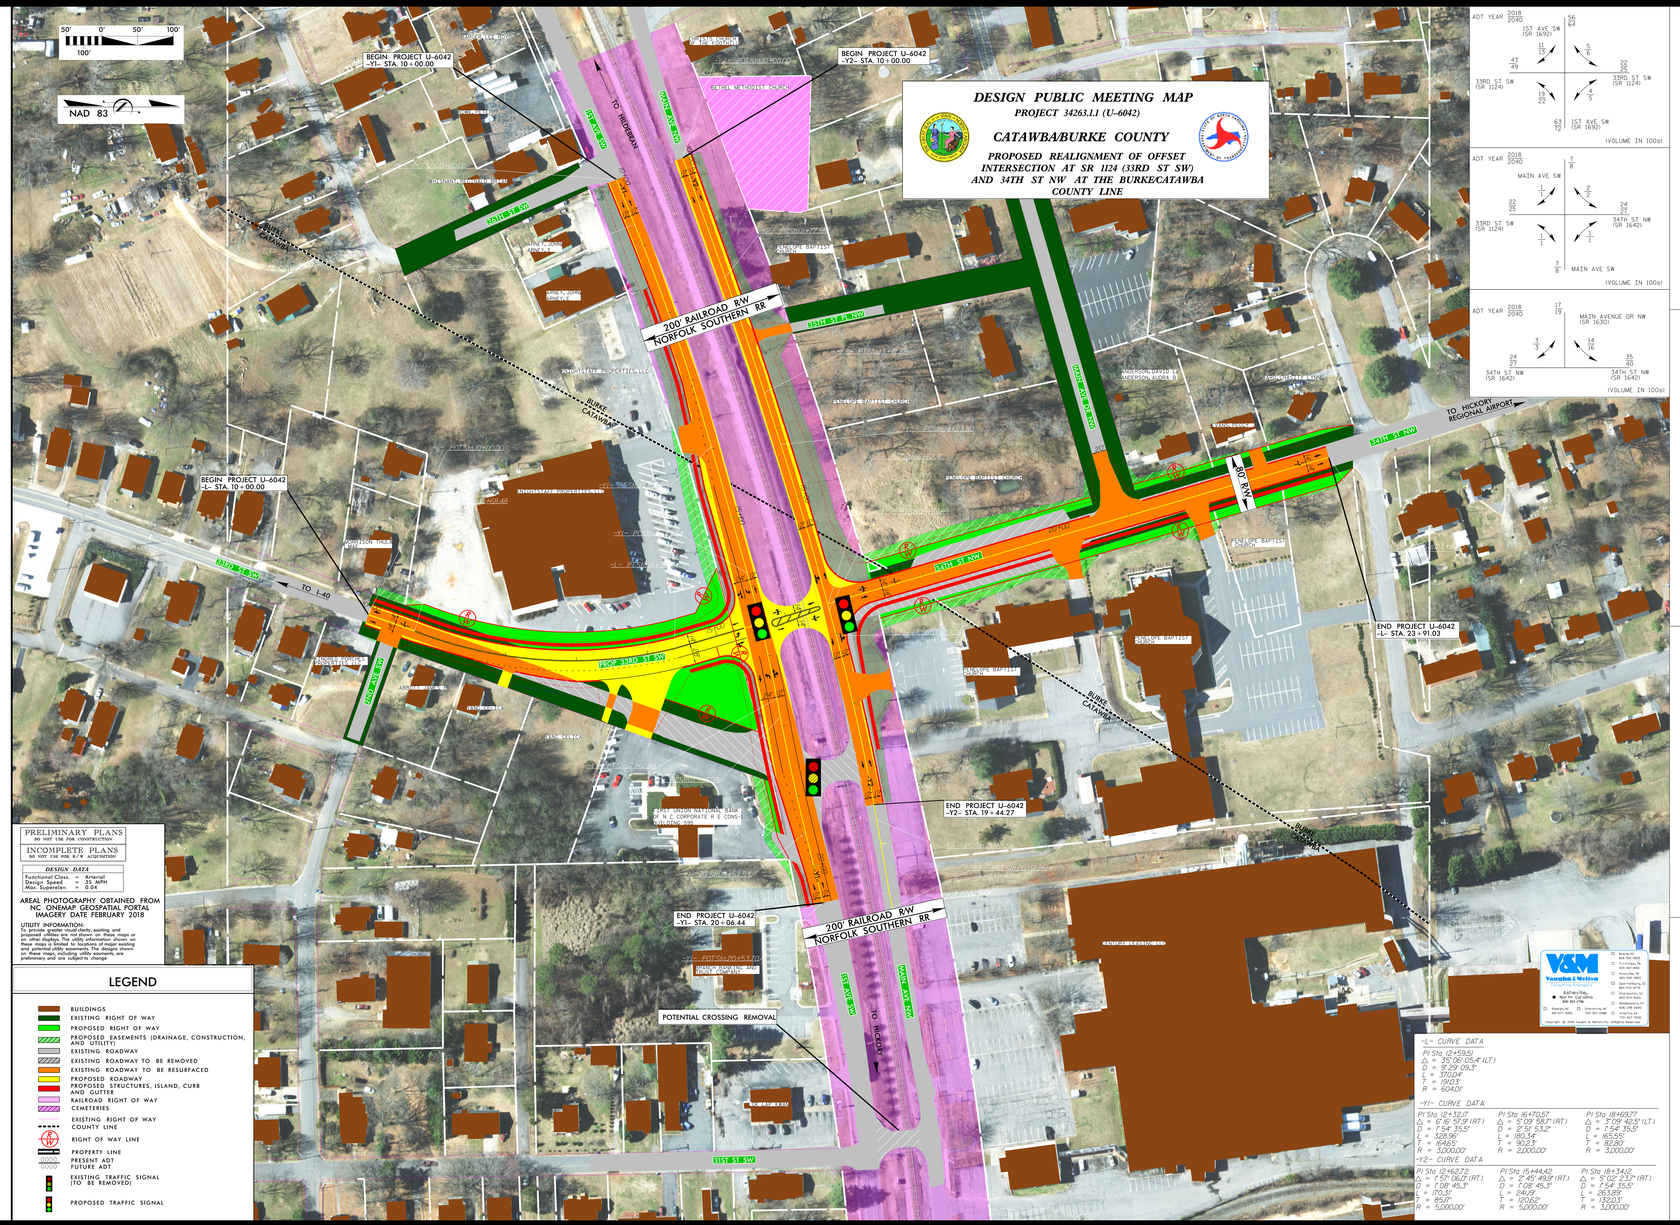

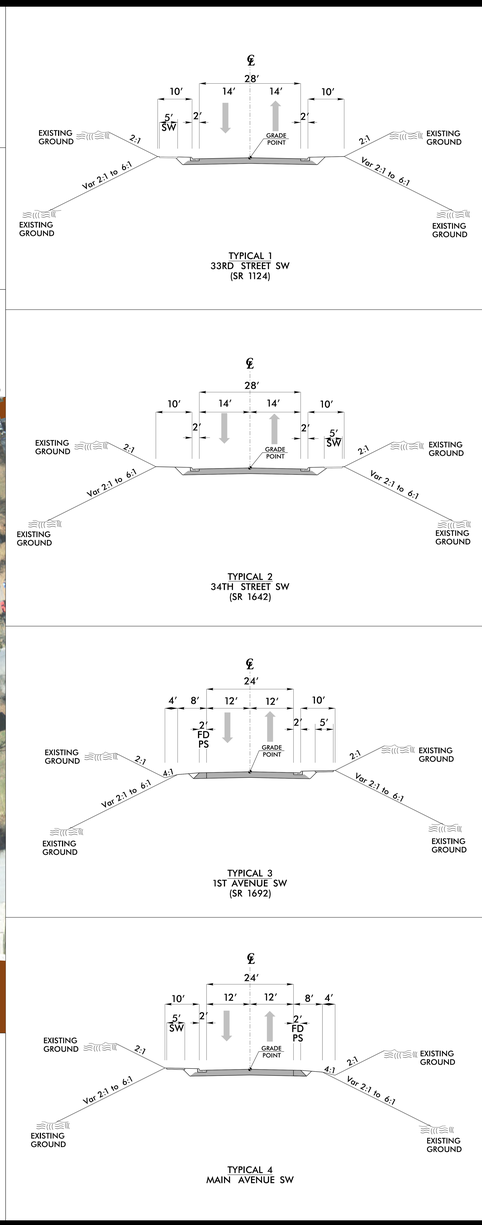

DESIGN PUBLIC MEETING MAP
PROJECT 34263.1.1 (U-6042)
CATAWBA/BURKE COUNTY
PROPOSED REALIGNMENT OF OFFSET INTERSECTION AT SR 1124 (33RD ST SW) AND 34TH ST NW AT THE BURKE/CATAWBA COUNTY LINE