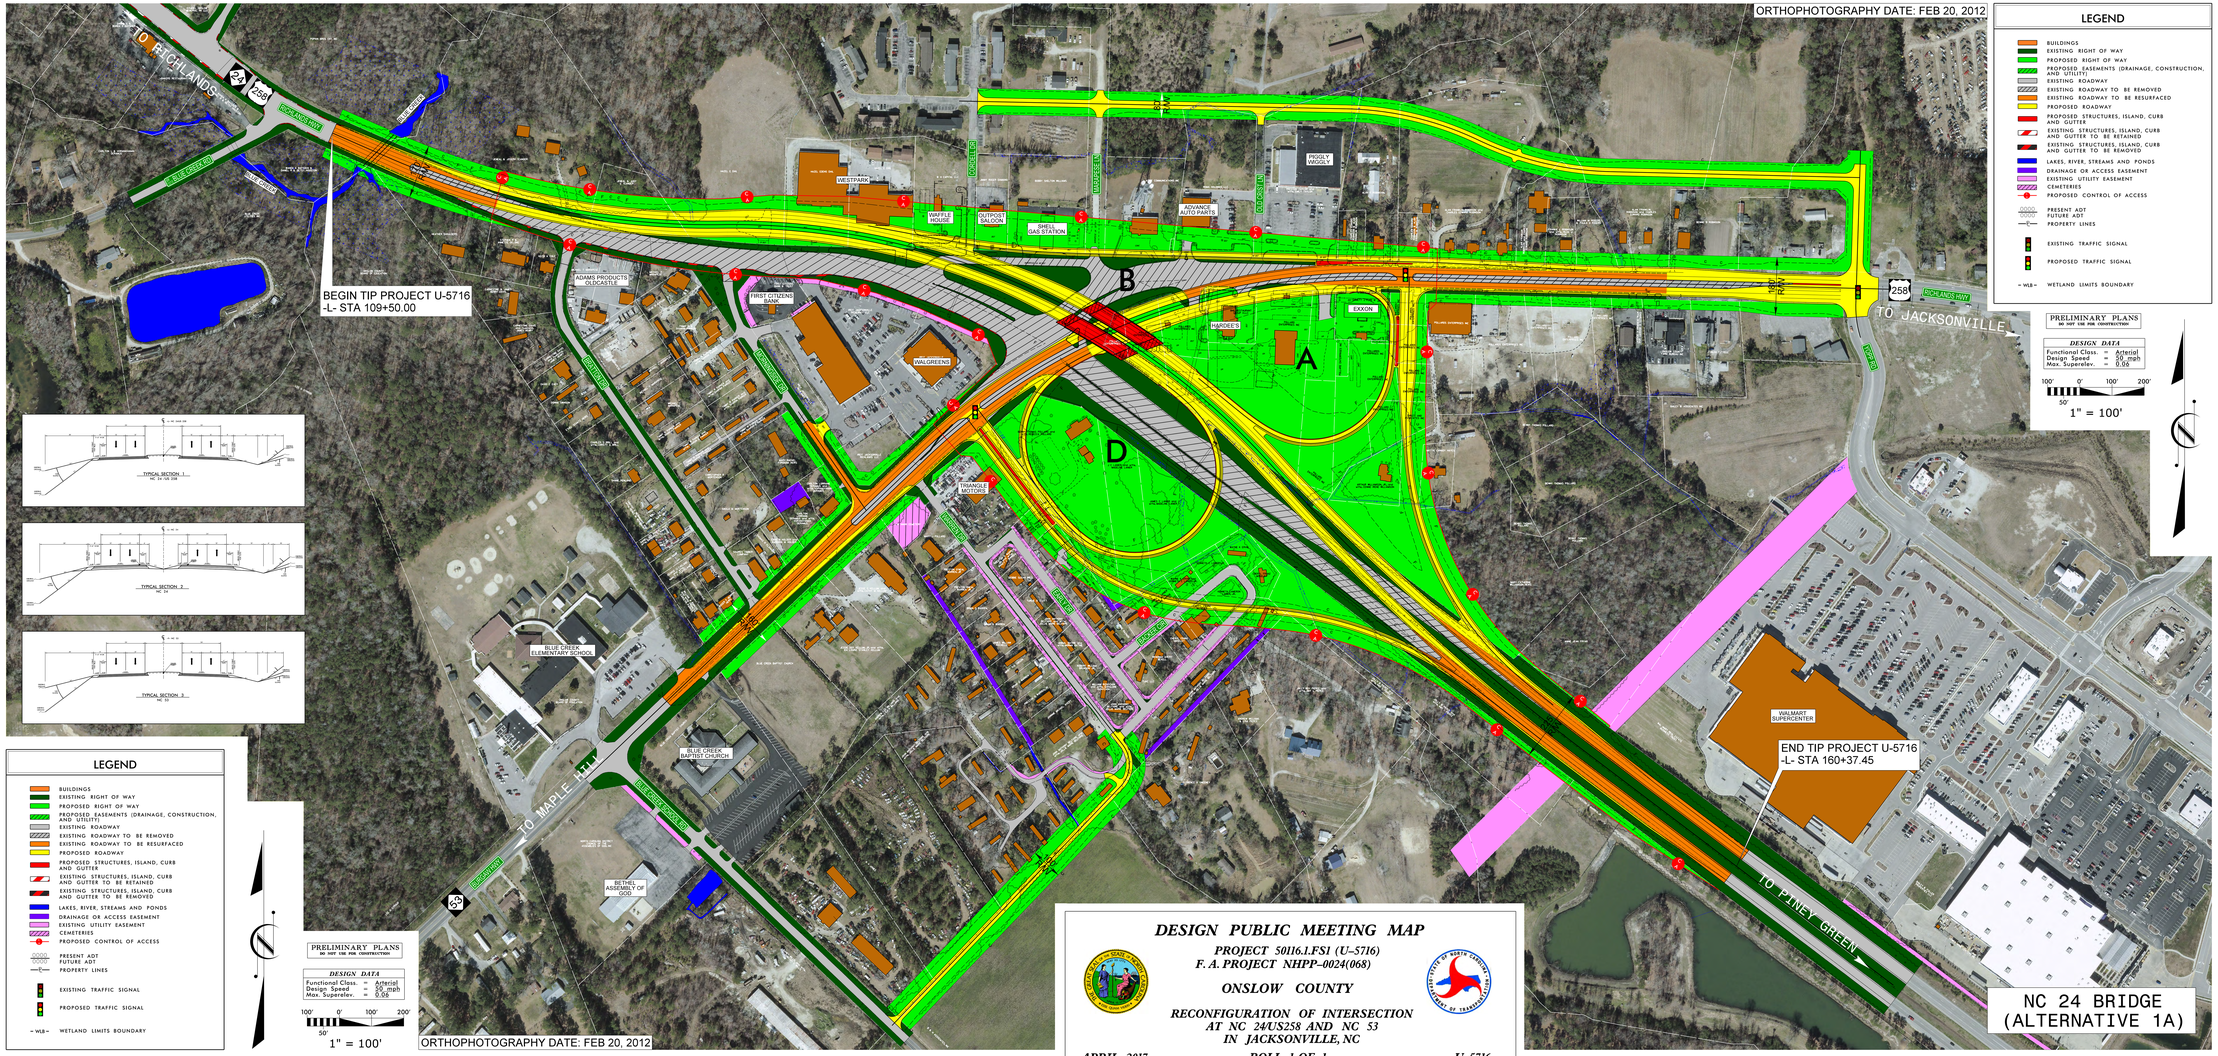

DESIGN PUBLIC MEETING MAP
PROJECT 50116.1.FS1 (U-5716)
F. A. PROJECT NHPP-0024(068)
ONSLOW COUNTY
RECONFIGURATION OF INTERSECTION
AT NC 24/US258 AND NC 53
IN JACKSONVILLE, NC
APRIL 2017
U-5716