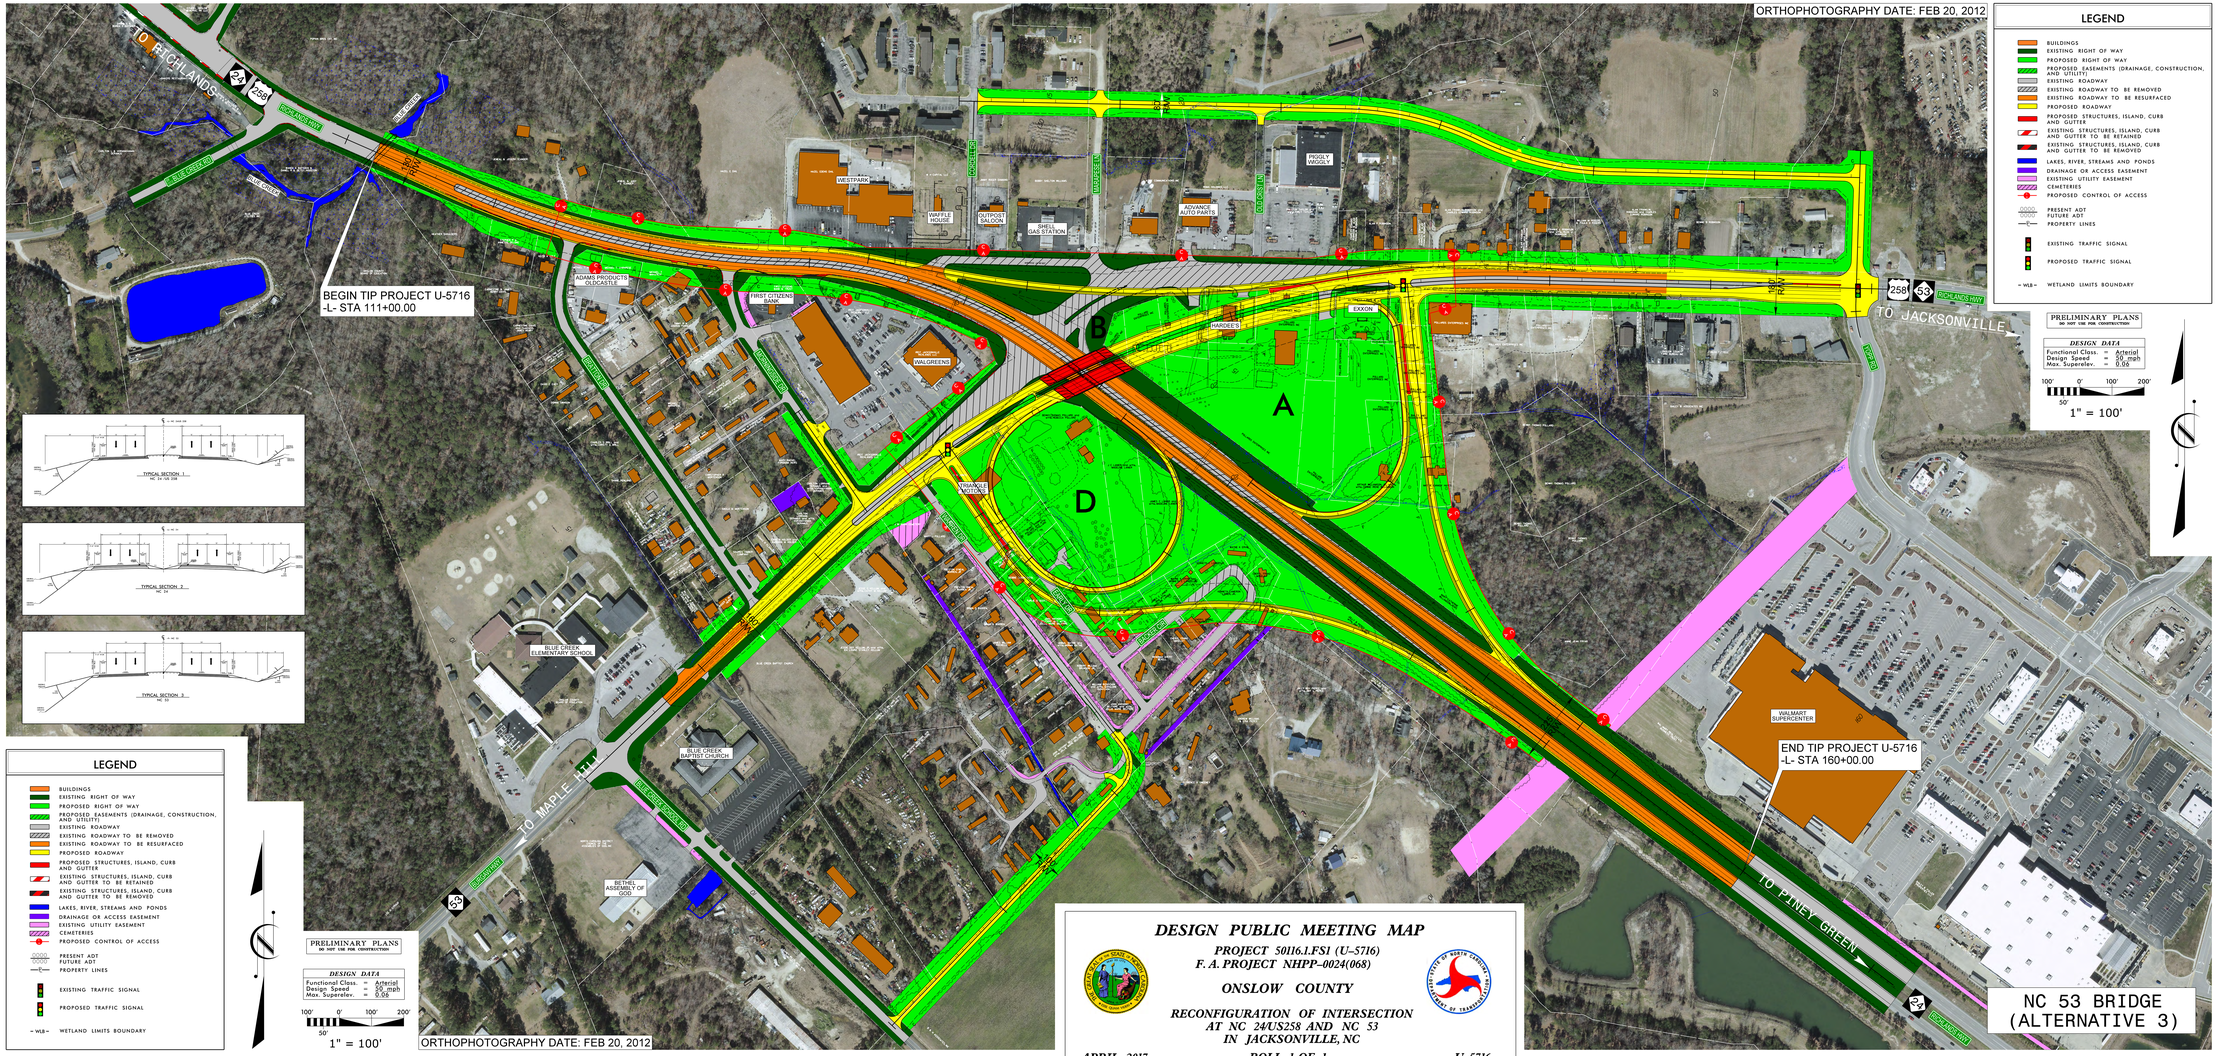

DESIGN PUBLIC MEETING MAP

PROJECT 50116.1.FS1 (U-5716)
F. A. PROJECT NHPP-0024(068)

ONSLOW COUNTY

RECONFIGURATION OF INTERSECTION
AT NC 24/US258 AND NC 53
IN JACKSONVILLE, NC

APRIL 2017 | ROLL 1 OF 1 | U-5716

DESIGN PUBLIC MEETING MAP
PROJECT 50116.1.FS1 (U-5716)
F. A. PROJECT NHPP-0024(068)
ONSLOW COUNTY
RECONFIGURATION OF INTERSECTION
AT NC 24/US258 AND NC 53
IN JACKSONVILLE, NC
APRIL 2017 U-5716